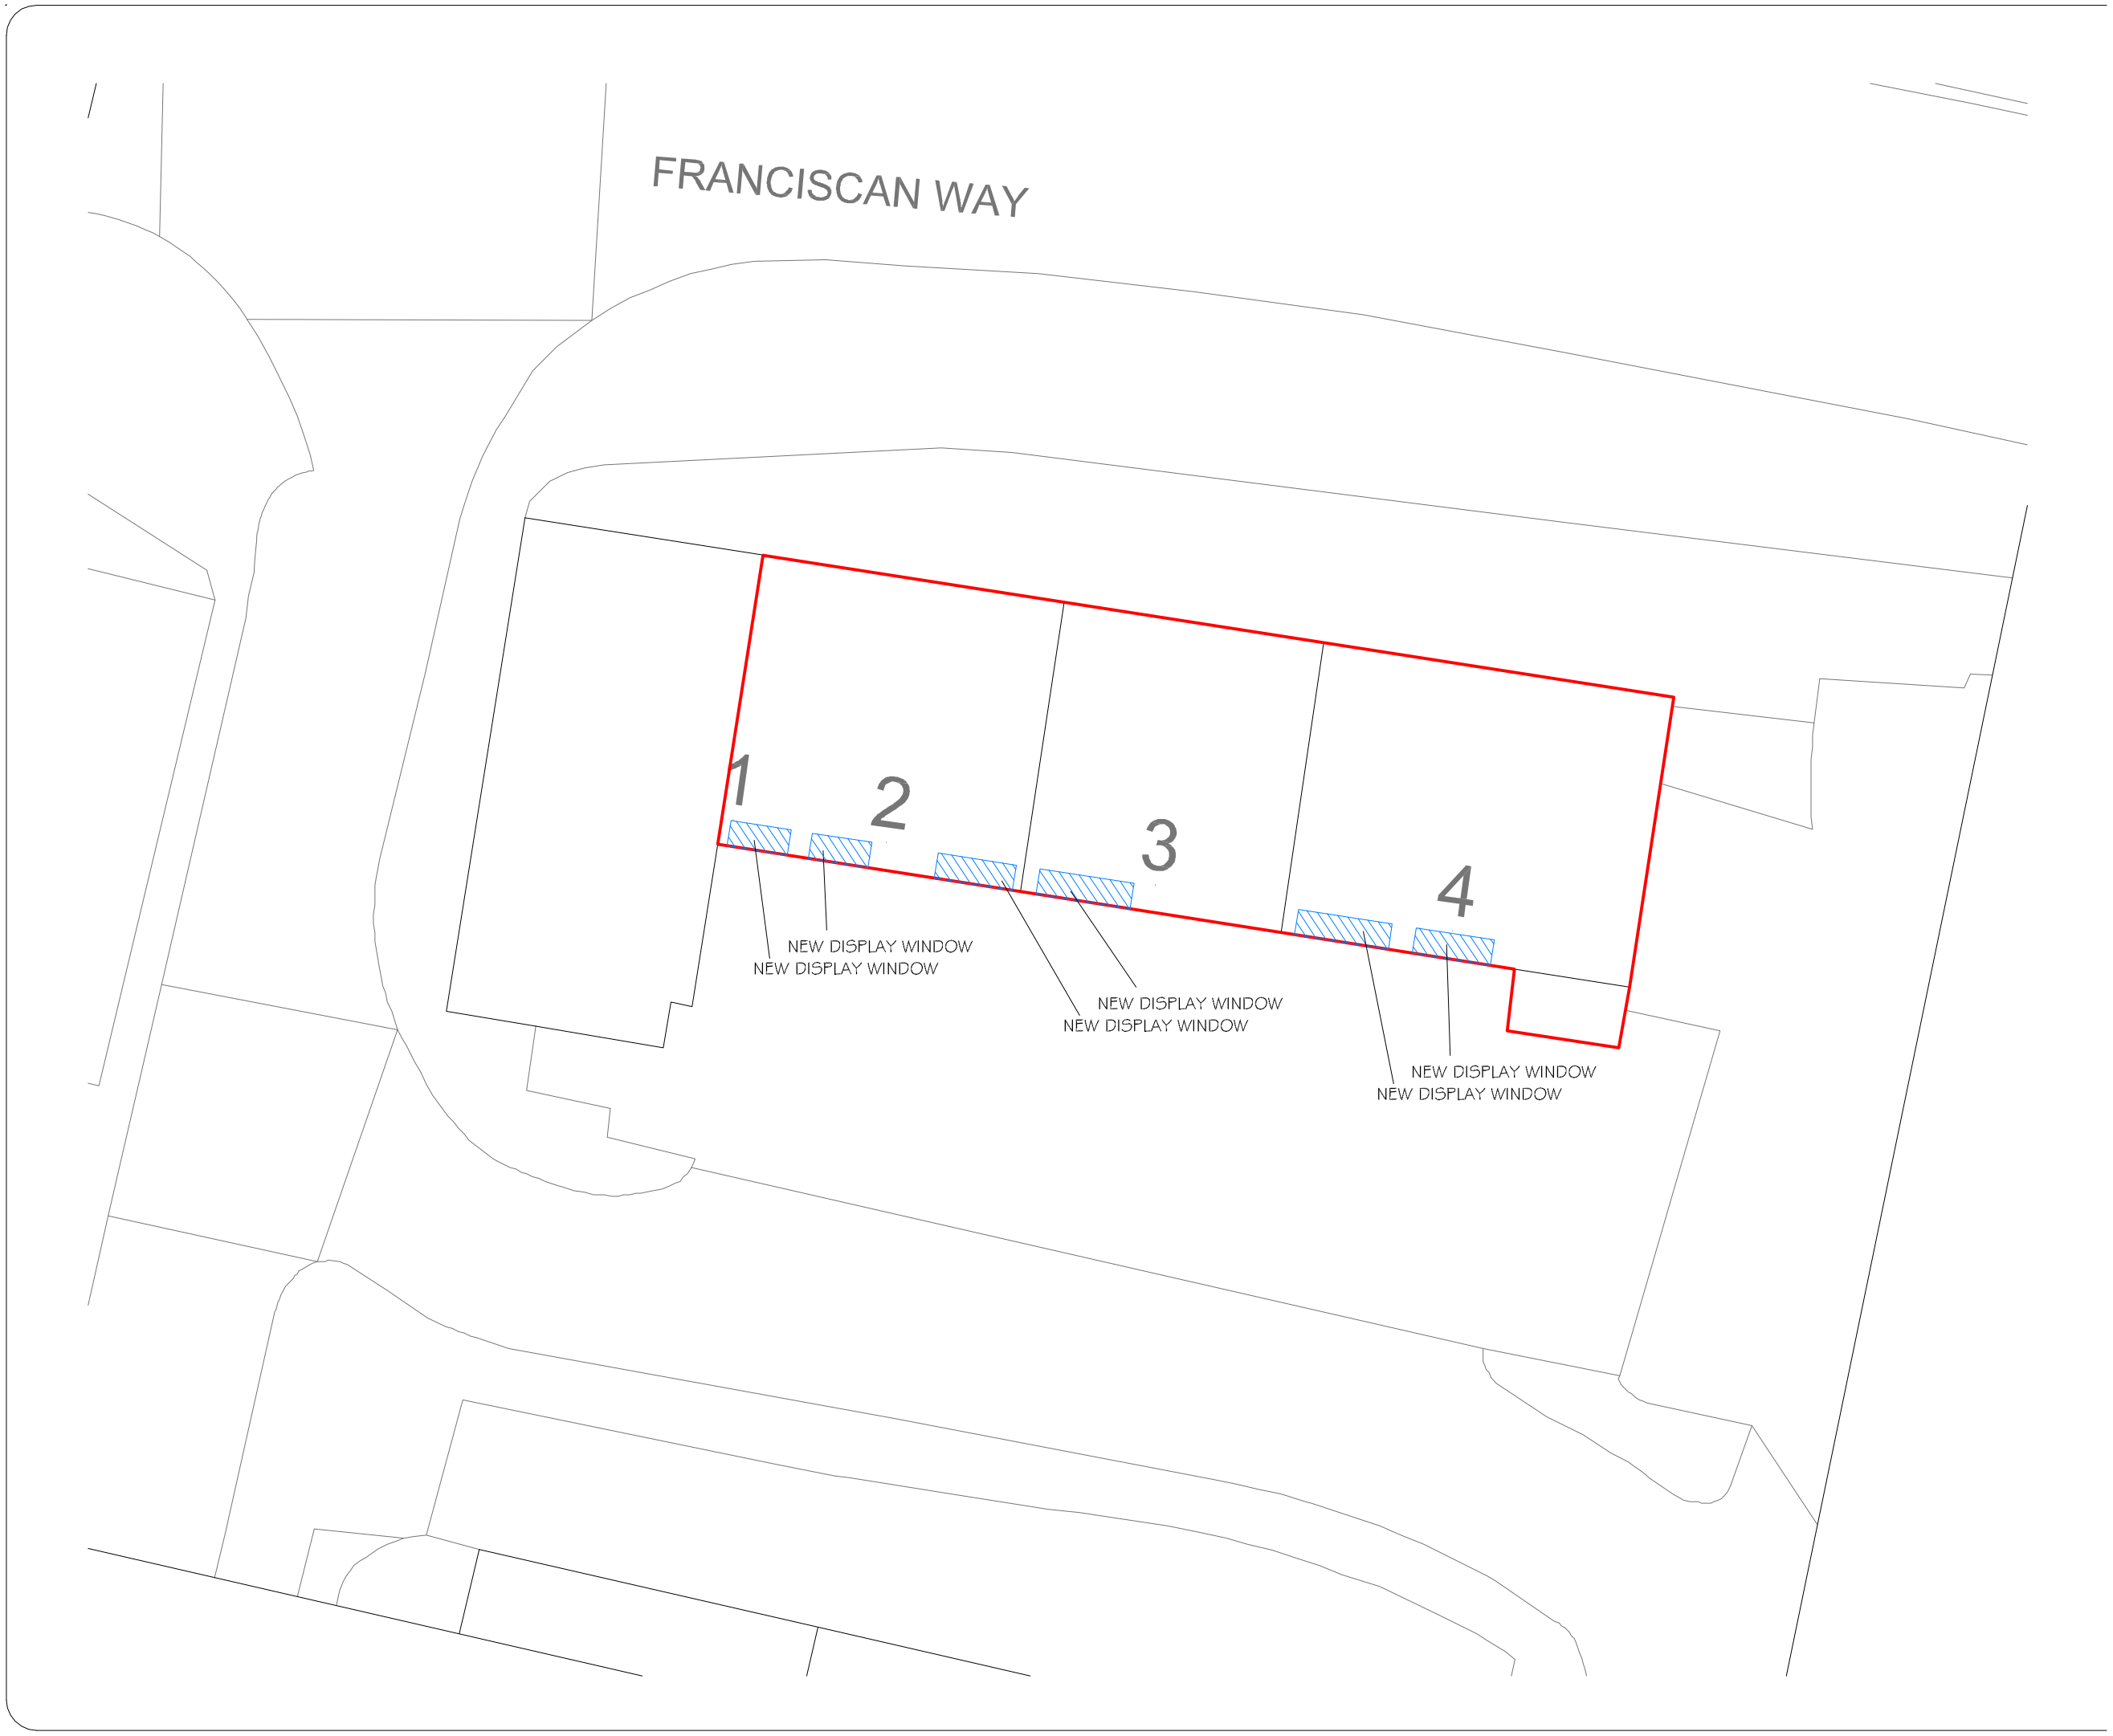

THIS DRAWING IS COPYRIGHT OF CONCEPT PROJECT MANAGEMENT SERVICES AND SHALL NOT BE REPRODUCED IN WHOLE OR PART WITHOUT THEIR EXPRESS PERMISSION.

ALL DIMENSIONS ARE TO STRUCTURAL ELEMENTS UNLESS OTHERWISE STATED.

ANY DISCREPANCIES BETWEEN DRAWINGS ARE TO BE REPORTED TO C.P.M.S. IMMEDIATELY.

Ref.	Date	Revision

Client
CARPETRIGHT
Unit 2-4 Duke Street
LITTLEHAMPTON

·C·P·M·S·
Concept Project Management Services Ltd.
East Farm, Mill House Lane,
Addington, West Malling, Kent, ME19 5BA
Telephone: 01732 873030 Fax 01732 521025
e-mail name@conceptpms.co.uk

Title
BLOCK PLAN

Date	Scale	Drawn
10/12/12	1:200@A3	SGR

Drawing No.	Revision
CPMS/2505/BLOCK	