




EXISTING FRONT ELEVATION
Scale 1:100

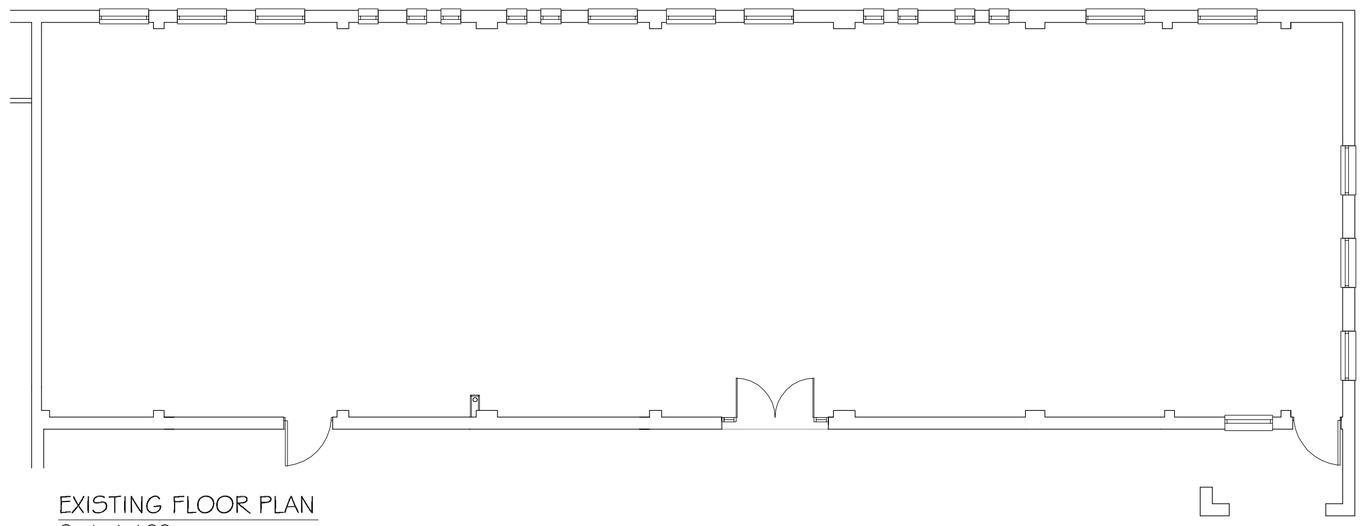

EXISTING FLOOR PLAN
Scale 1:100

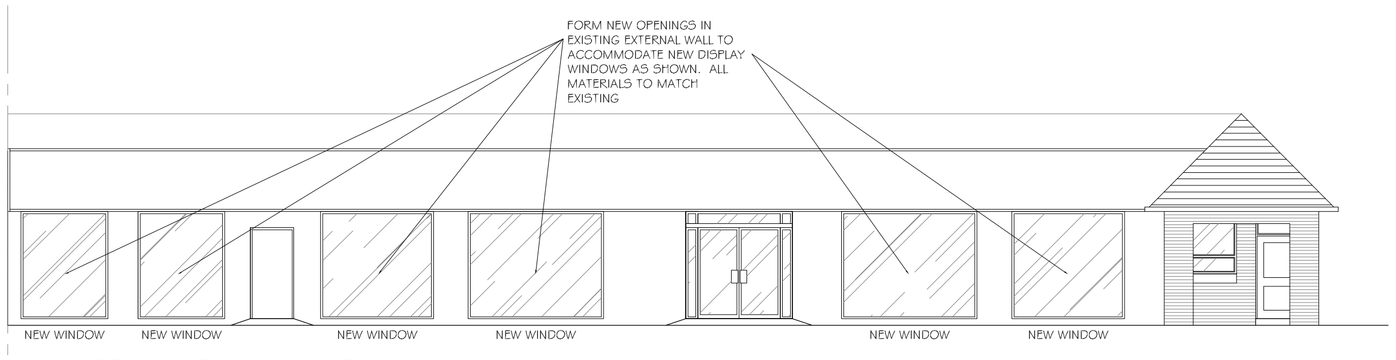

PROPOSED FRONT ELEVATION
Scale 1:100

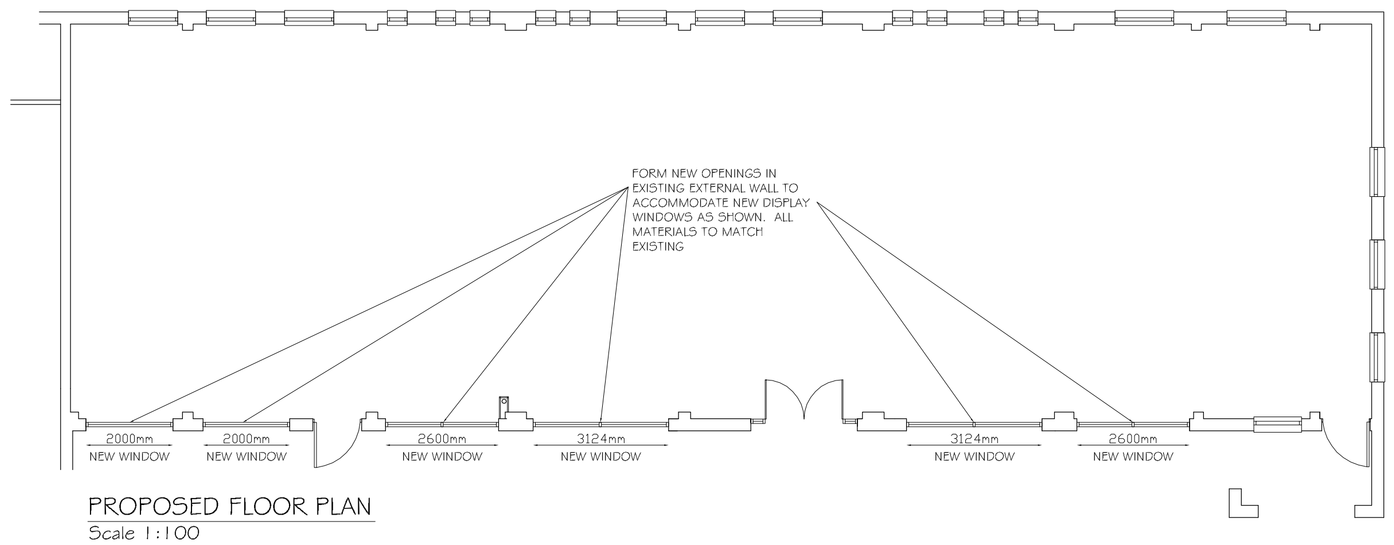

PROPOSED FLOOR PLAN
Scale 1:100

THIS DRAWING IS COPYRIGHT OF CONCEPT PROJECT MANAGEMENT SERVICES AND SHALL NOT BE REPRODUCED IN WHOLE OR PART WITHOUT THEIR EXPRESS PERMISSION.

ALL DIMENSIONS ARE TO STRUCTURAL ELEMENTS UNLESS OTHERWISE STATED.

ANY DISCREPANCIES BETWEEN DRAWINGS ARE TO BE REPORTED TO C.P.M.S IMMEDIATELY.

Ref.	Date	Revision
B	14.01.13	Existing window added
A	11.01.13	Elevation extent reduced to suit floor plan

Client
CARPETRIGHT
Unit 2-4 Duke Street
LITTLEHAMPTON

Concept Project Management Services Ltd.
Oast Farm, Mill House Lane, Addington,
West Malling, Kent ME19 5BA
Telephone: 01732 873030 Fax 01732 521025
e-mail name@conceptpms.co.uk

Title
EXISTING AND PROPOSED FLOOR PLAN AND ELEVATION

Date	Scale	Drawn
10/12/12	1:100	SGR

Drawing No.	Revision
CPMS/2505-15	B