


01 SITE LOCATION PLAN
1 : 1250




02 EXISTING BLOCK PLAN
1 : 500




03 SITE PHOTOS
NOT TO SCALE

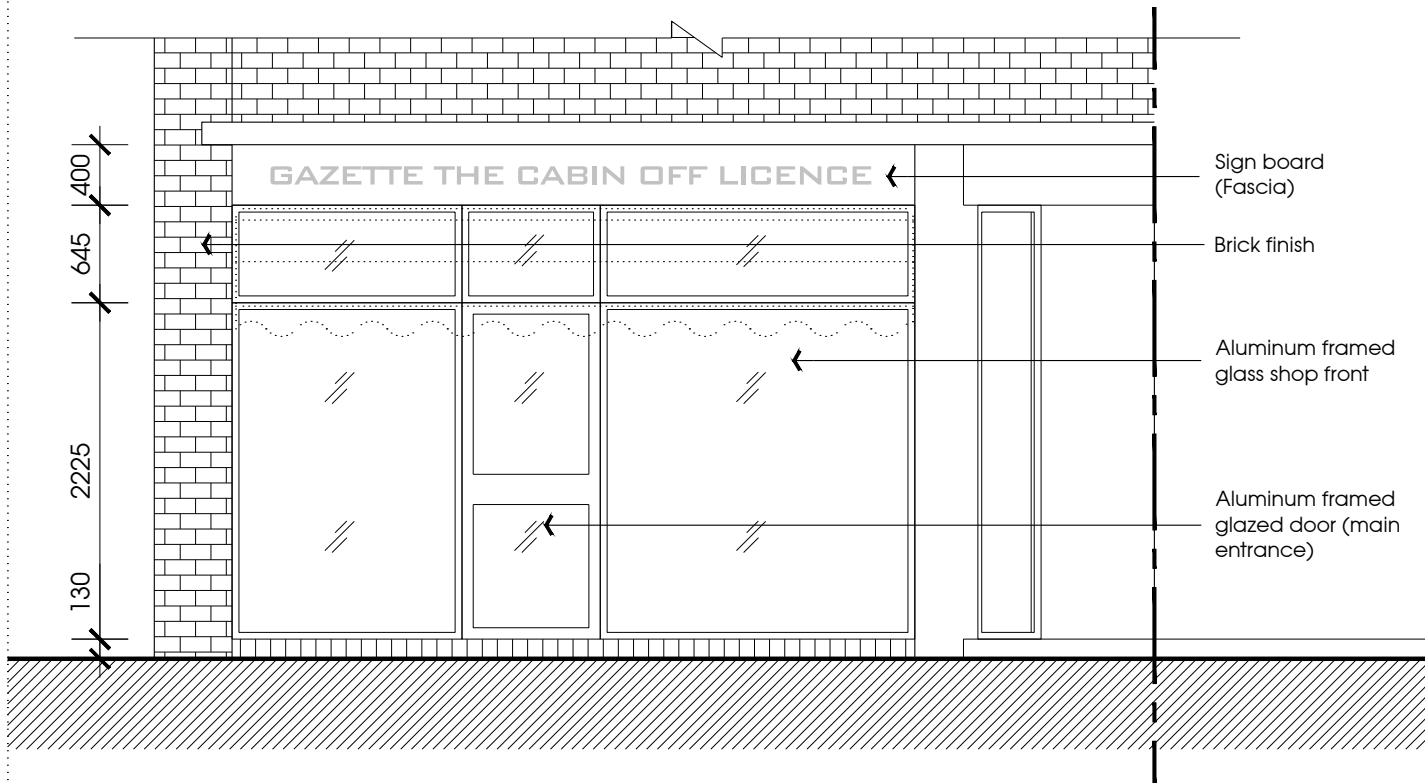


04 EXISTING FRONT PART ELEVATION
1 : 50

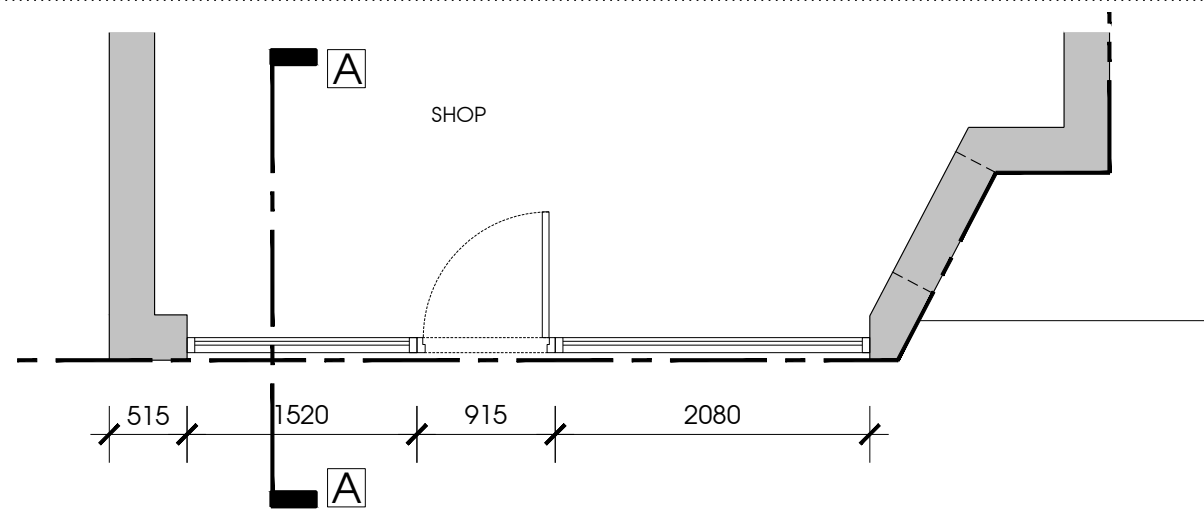


05 EXISTING GROUND FLOOR PART PLAN
1 : 50

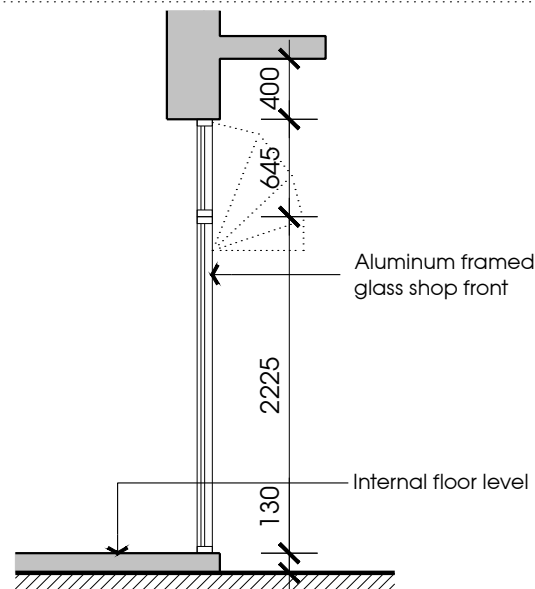


06 EXISTING SECTION A
1 : 50

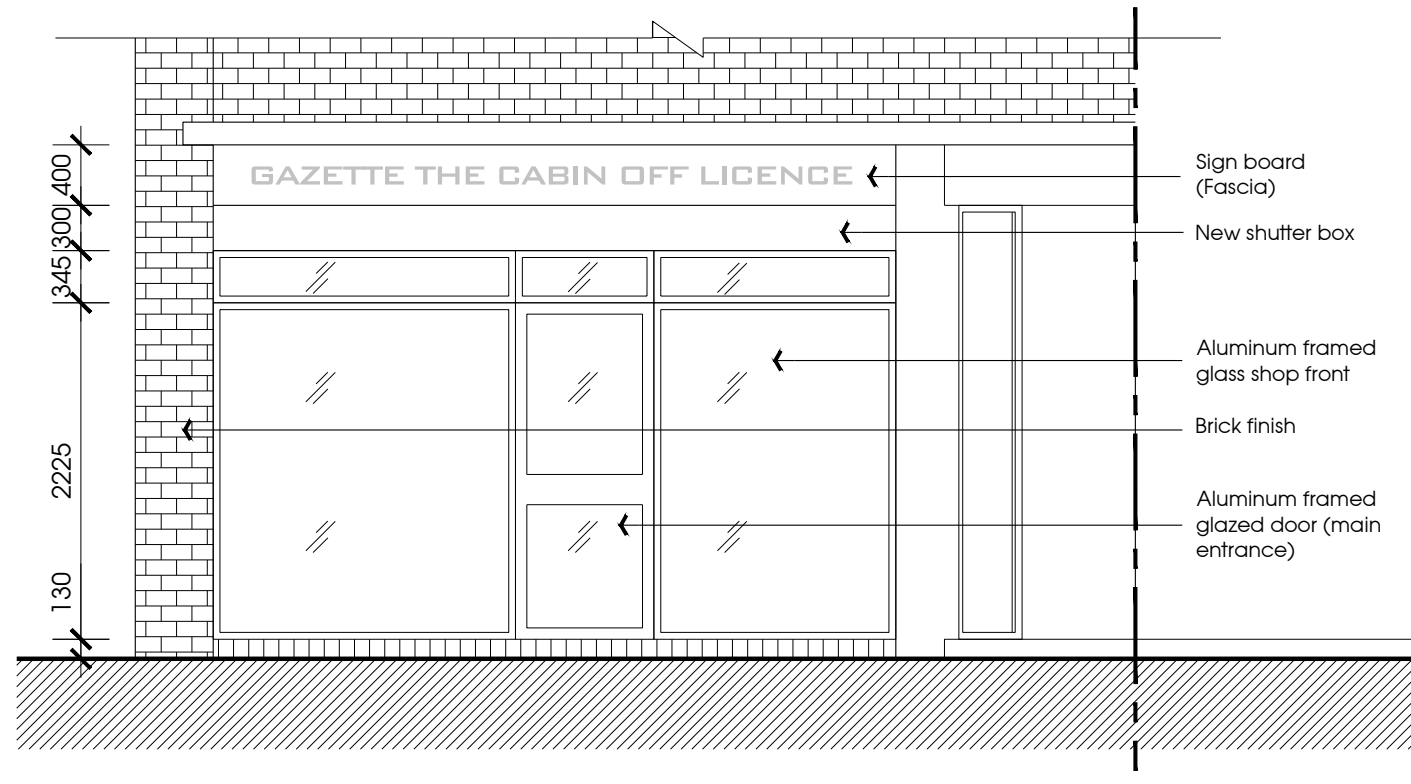

07 PROPOSED FRONT PART ELEVATION
1 : 50

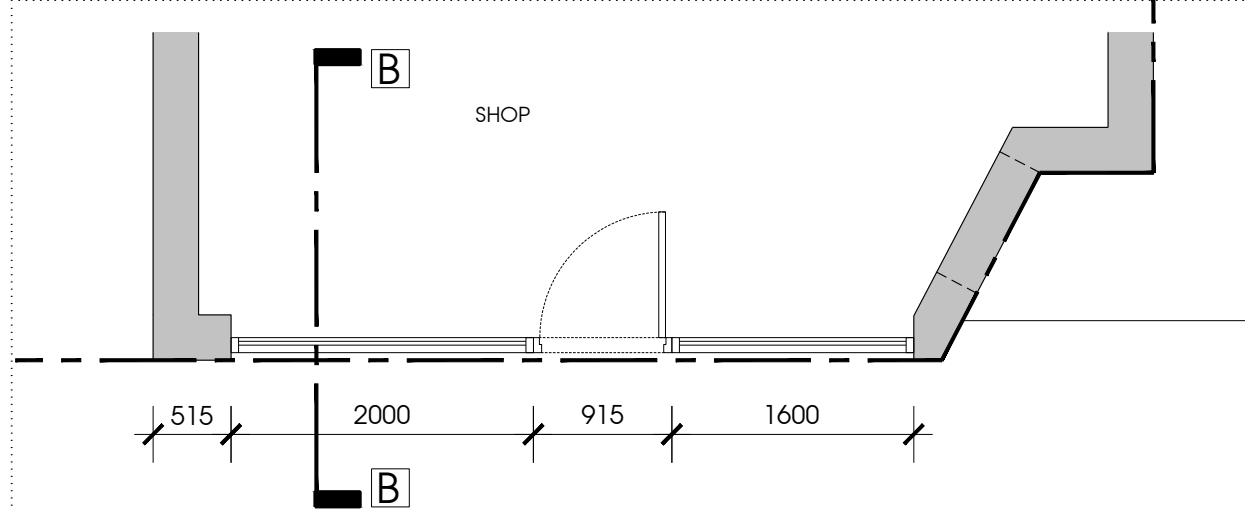

08 PROPOSED GROUND FLOOR PART PLAN
1 : 50

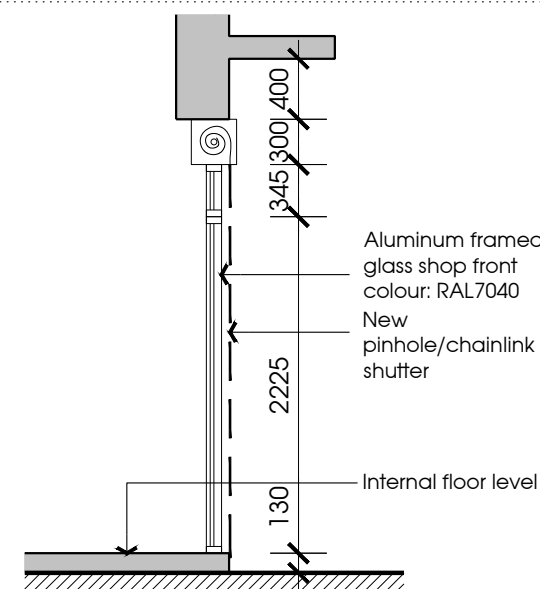

09 PROPOSED SECTION B
1 : 50



187 Carlton Avenue East, Wembley HA9 8GB
tel: 0203 3710259 mob: 07957 444257
email: info@rsdesigns.com web: www.rsdesigns.com

NOTES
THE CONTRACTORS ARE TO CHECK ALL DIMENSIONS, DRAIN RUNS AND GENERAL CONDITIONS ON THE SITE BEFORE WORK COMMENCEMENT, AND INFORM R S DESIGNS IMMEDIATELY UPON DISCOVERY OF ANY ERRORS, OMISSIONS OR DISCREPANCIES. ALL WORKS ARE TO BE CARRIED OUT IN ACCORDANCE WITH CURRENT BUILDING REGULATIONS, BRITISH STANDARDS, CODE OF PRACTICE AND LOCAL AUTHORITY REQUIREMENTS. DO NOT SCALE FROM THE DRAWING WITHOUT FIRST OBTAINING WRITTEN AUTHORIZATION FROM R S DESIGNS.
THIS DRAWING IS THE PROPERTY OF R S DESIGNS AND IS ISSUED ON THE CONDITION THAT IT IS NOT REPRODUCED, DISCLOSED OR COPIED TO ANY UNAUTHORISED PERSON IN WHOLE OR PART WITHOUT PRIOR WRITTEN CONSENT.

SCALE 1:50
0 500 1000 2500



REV: DATE: DESCRIPTION:

CLIENT:
MR PRADIP AND ASHISH PATEL

PROJECT:
THE CABIN (UK) LTD
1A NORFOLK HOUSE, BEACH ROAD
LITTLE HAMPTON BN17 5HZ

TITLE:
SITE LOCATION PLAN, PHOTOS,
EXISTING AND PROPOSED
PLANS, ELEVATION & SECTION

SCALE:
1:50 @ A2

DATE:
NOV 18

DRAWN:
SP

CHECKED:

AUTHORISED:
SP

DRAWING No:
RSD2385 - 100

REVISION:

ISSUE:

DRAFT