Littlehampton Phase 2

Outer Central Core

Imreys Beauvoise Slate HP17 (or similar)

Hardie (or similar)
Cedar Cobble Stone

Cedar Light Mist

Cedar Soft Green

Weber Beige (or similar)

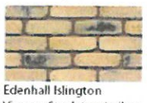

Edenhall Islington
Vintage Stock (or similar)

Edenhall Kensington
Vintage Stock (or similar)

Local Centre

Imreys Beauvoise Slate HP10 (or similar)

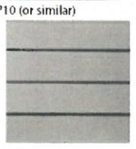

Smooth Iron Grey

Smooth Monterey Taupe

Smooth Evening Blue

Weber Silver Pearl (or similar)

Weber Chalk (or similar)

Brick Works
Langold Buff Stock

Edenhall Kensington
Stock (or similar)

Edenhall Sutherland
Blend (or similar)

ARUN DISTRICT COUNCIL LU/317/18/NMA

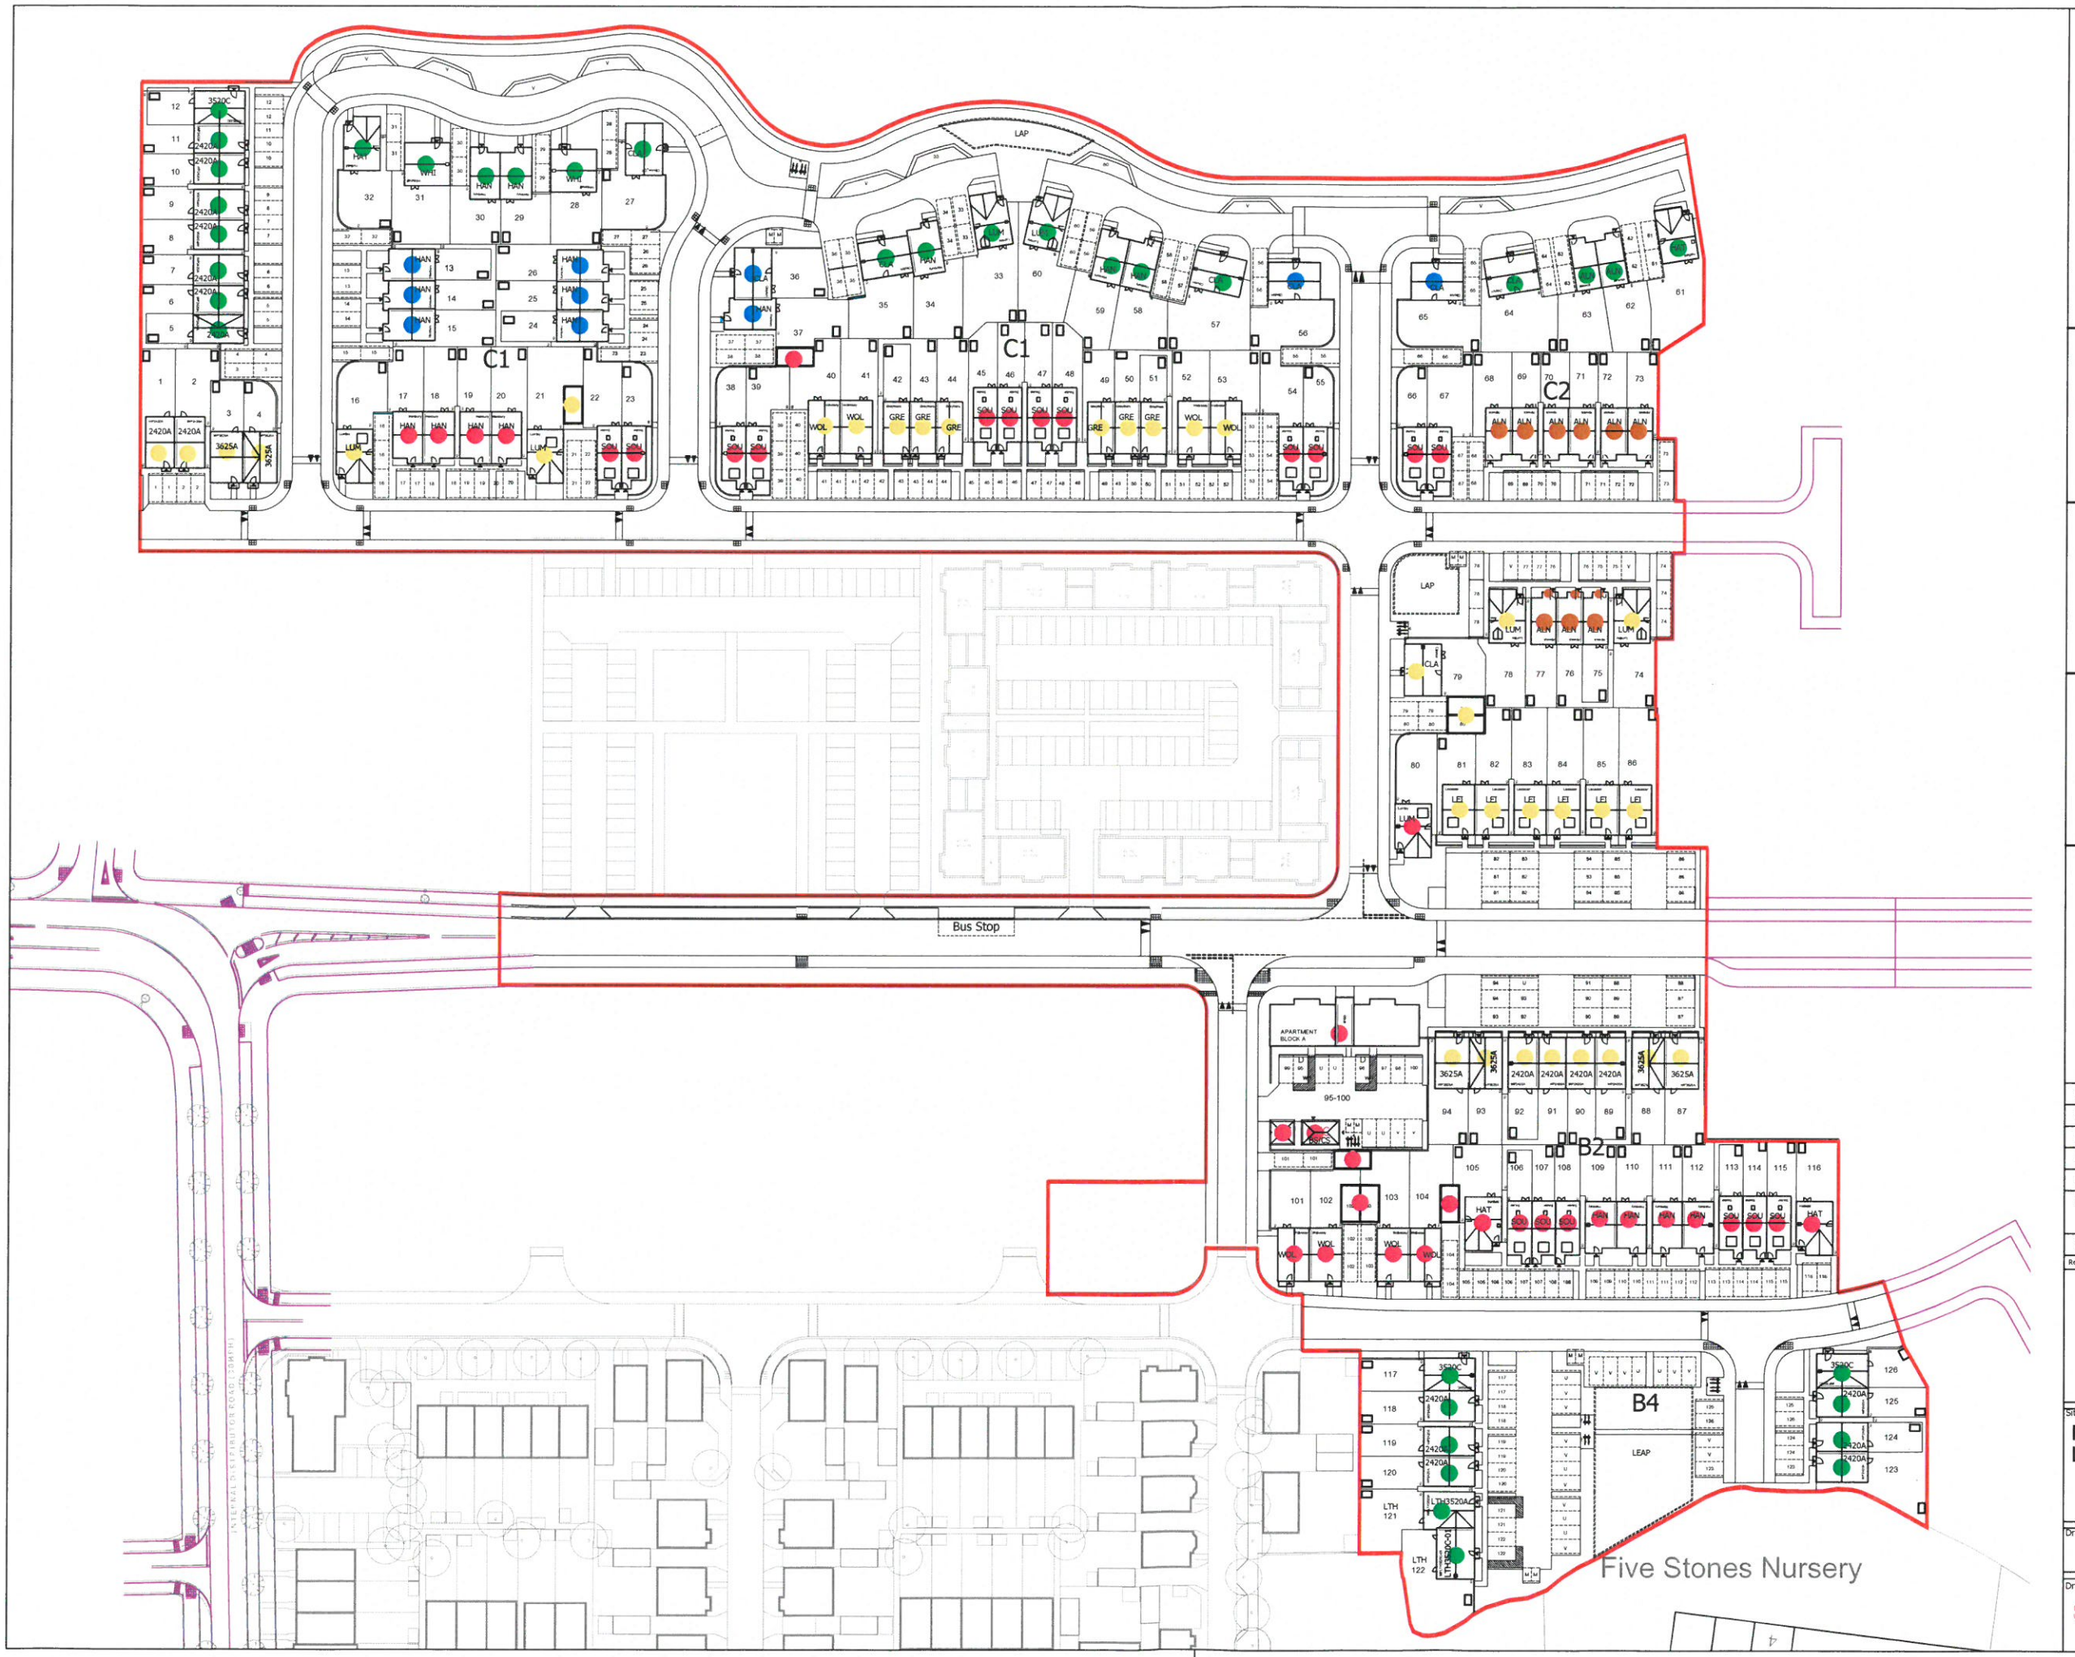

LEGEND - WALL FINISHES - BRICK
Forttera or similar

Edenhall Islington Vintage Stock

Edenhall Kensington Vintage Stock

Brick Works Langold Buff Stock

Edenhall Kensington Stock

Edenhall Sutherland Blend

SCALE 1/1000

0m 5m 10m 15m 20m 25m

Rev		Date
G	Edenhall Dolomite Cream Brick replaced by BrickWorks Langold Buff Stock.	08.05.18
F	Edenhall Sutherland Blend Brick replaced with Edenhall Beaufort Blend as previous brick type discontinued.	01.02.18
E	Additional tree planting shown / re-installed along the Main Rd Estate roads and Private roads as proposed on original Design Framework Doc.	07.12.17
D	Parking revised to show additional tree planting between plots 70,71,76,108,109,112,113,118,120, 124 & 126	30.11.17
C	Main Road parking revised to show parking courts. Additional parking spaces provided. LAP area amended. Plots 81 - 84 moved slightly	27.10.17
B	Drawing revised to reflect layout changes. Turning heads to plots 33, 60 & 61 extended as advised by Engineer. Plots 27 - 32 shifted slightly to accommodate separation between units and their parking provision. Clayton (p.27) rotated to make rear garden more efficient.	05.09.2017
A	Site layout revised to accommodate LA comments.	07.07.2017

PERSIMMON
Together, we make a home

Persimmon Homes Thames Valley
Persimmon House, Knoll Road,
Camberley, Surrey GU15 3TQ
Tel: 01276 808080

Site: Phase 2 Littlehampton

Date: February 2017

Scale: 1:1000 @ A3

Drg No: 543_PL_SITE LAYOUT_107

Drawing Title: EXTERNAL WALL FINISHES BRICK

Drawing Status: SUBMITTED

Drawn: KJ

Rev: G