


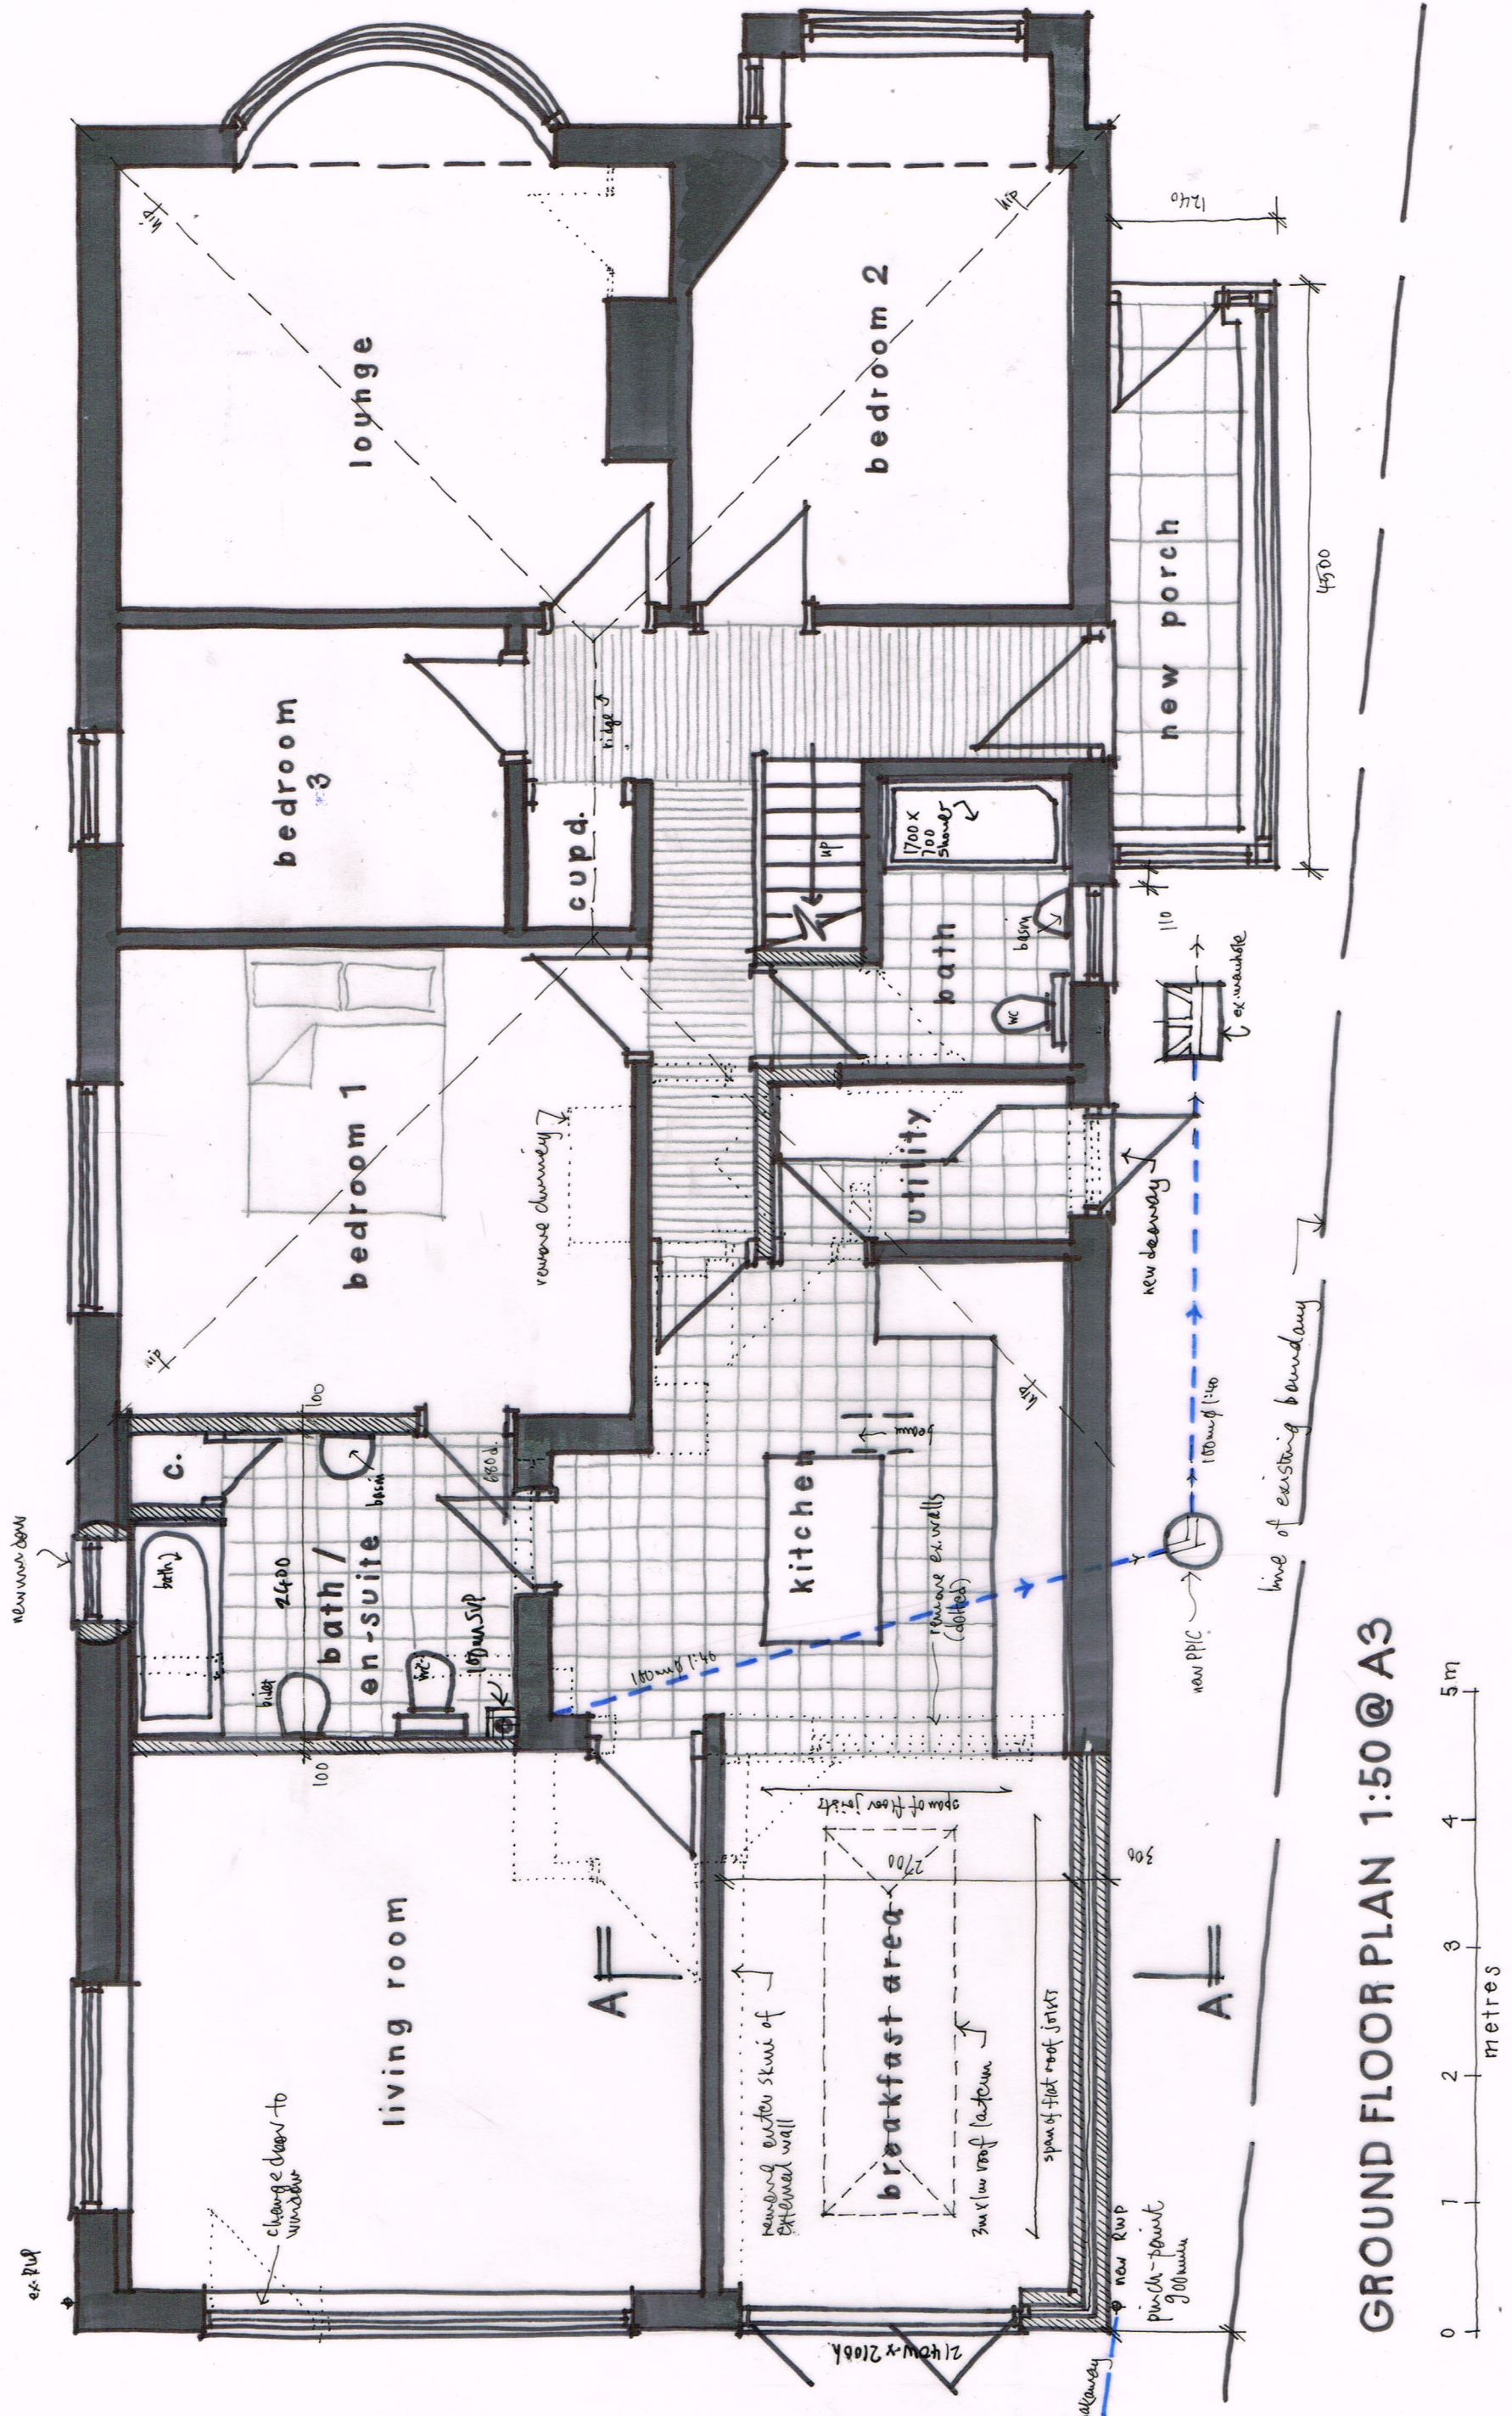

GROUND FLOOR PLAN 1:50 @ A3

Revisions A - designs updated 6/11/18
16 KENT ROAD, LITTLEHAMPTON
Proposals 04 A
Nov 2018

Wayne Gander MCIAT
Architectural Technologist
98 Durrington Lane
Worthing
West Sussex BN13 2RQ
Tel. 01903 694817