

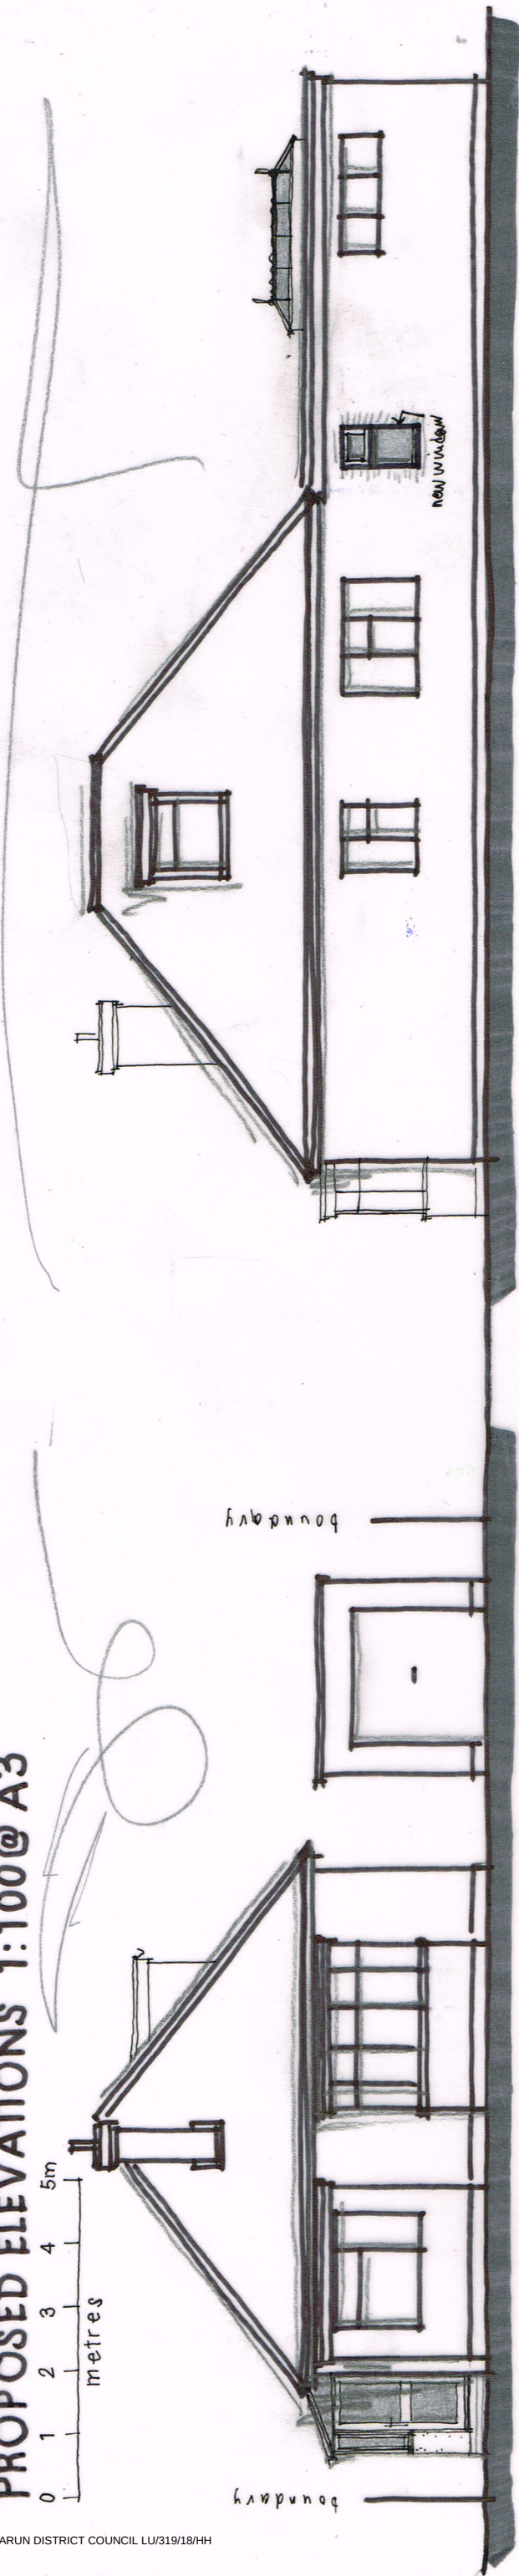



PROPOSED ELEVATIONS 1:100@ A3

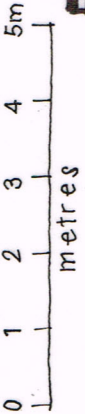

SIDE (s)

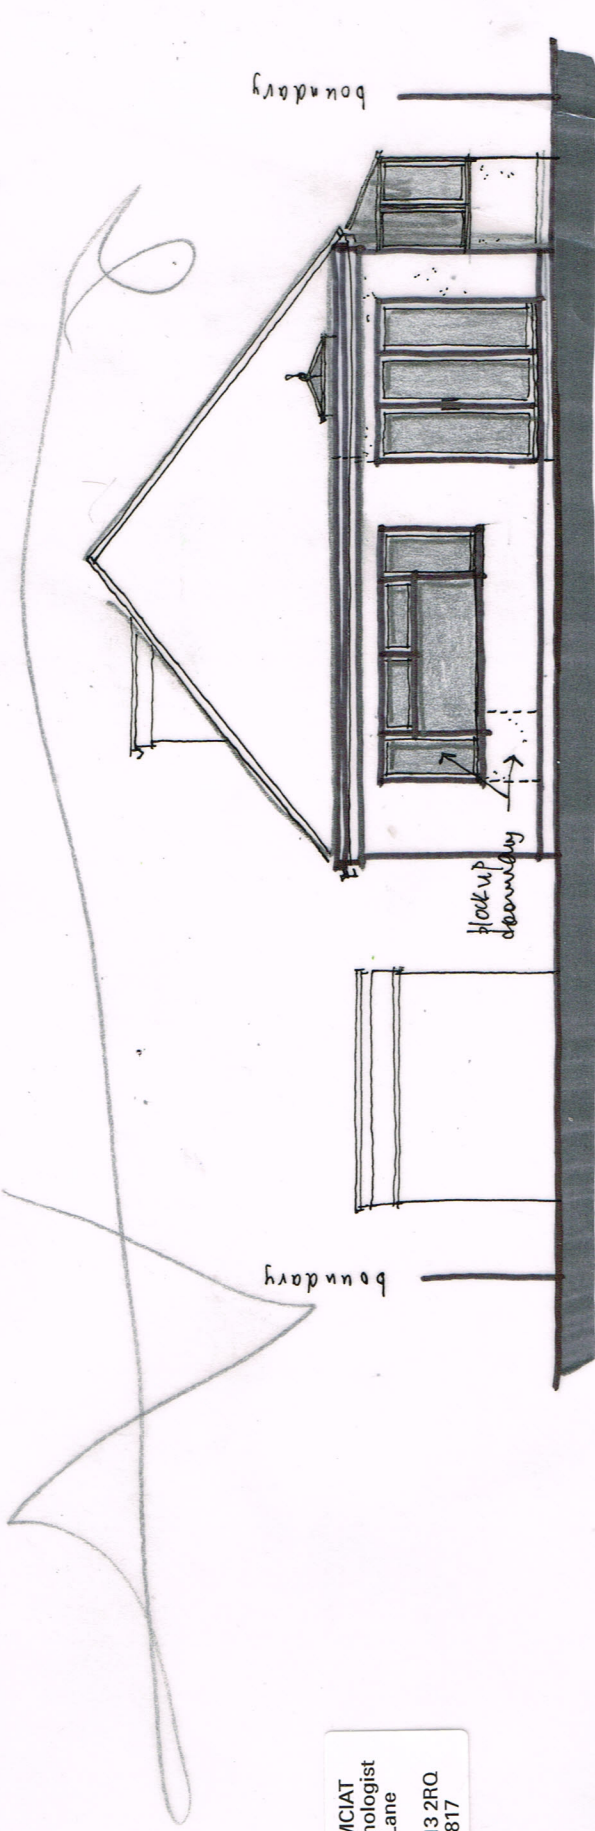


REAR

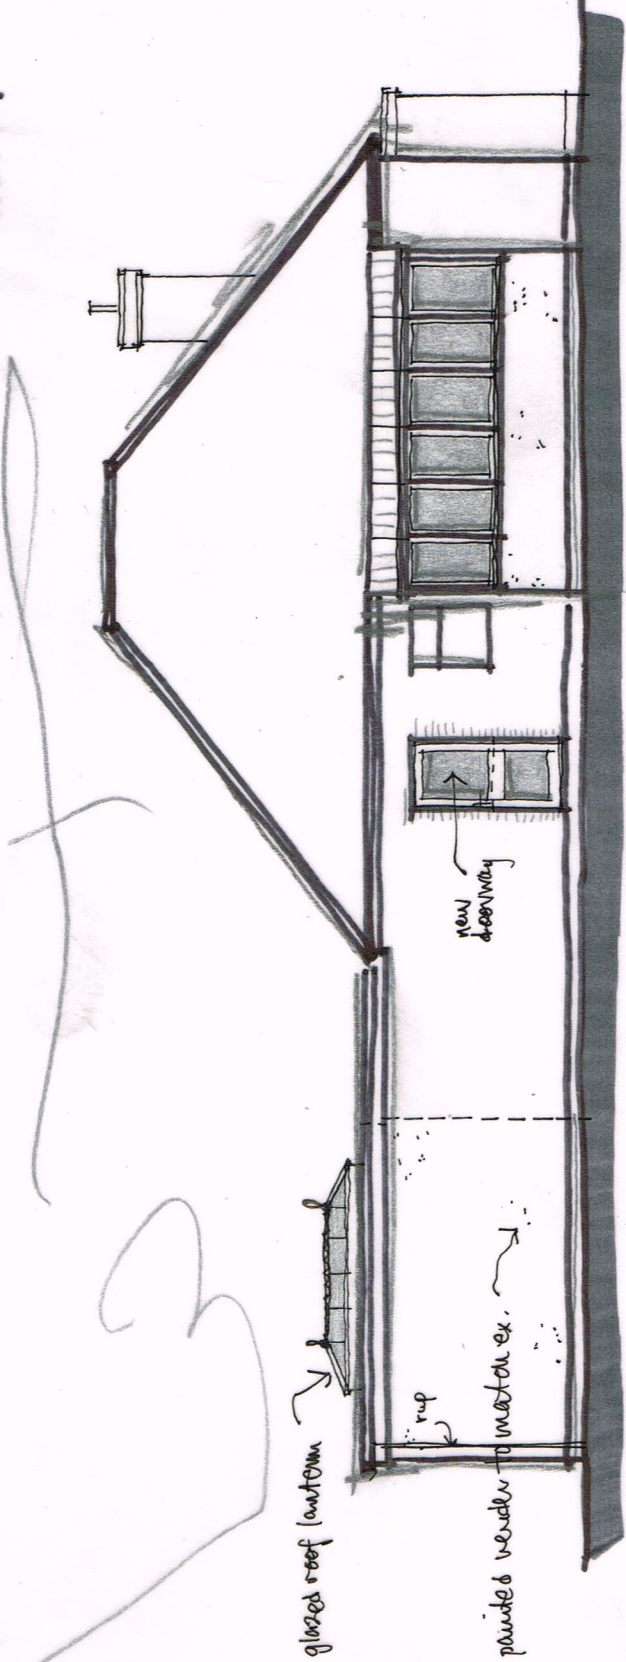

SIDE (n)

Wayne Gander MCIAT
Architectural Technologist
98 Durrington Lane
Worthing
West Sussex BN13 2RQ
Tel. 01903 694817

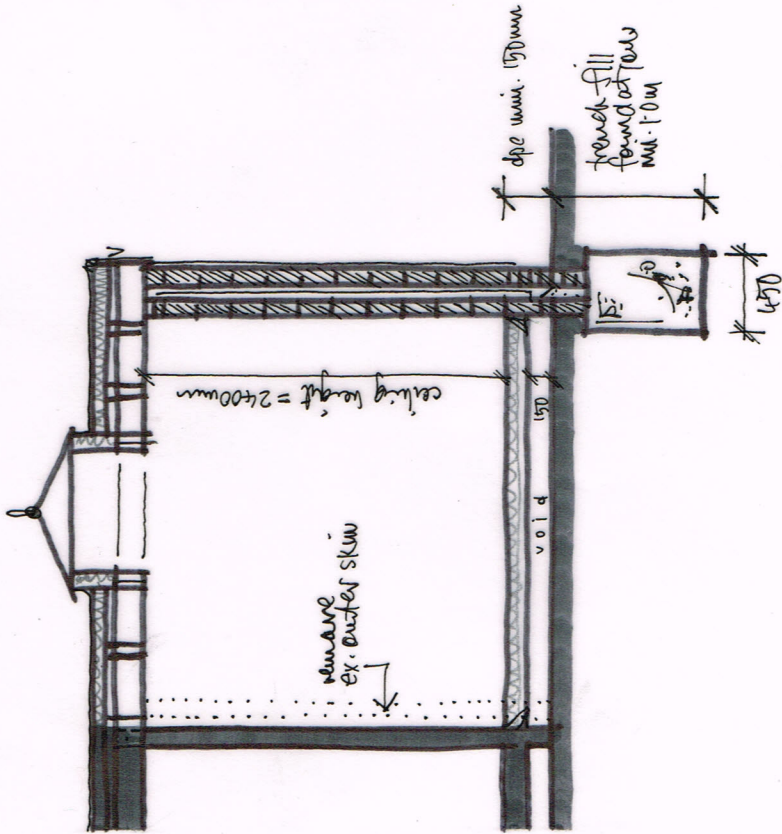

Revision A - side window amended 9/11/18

16 KENT ROAD, LITTLEHAMPTON

Proposals 05 A

Oct 2018