


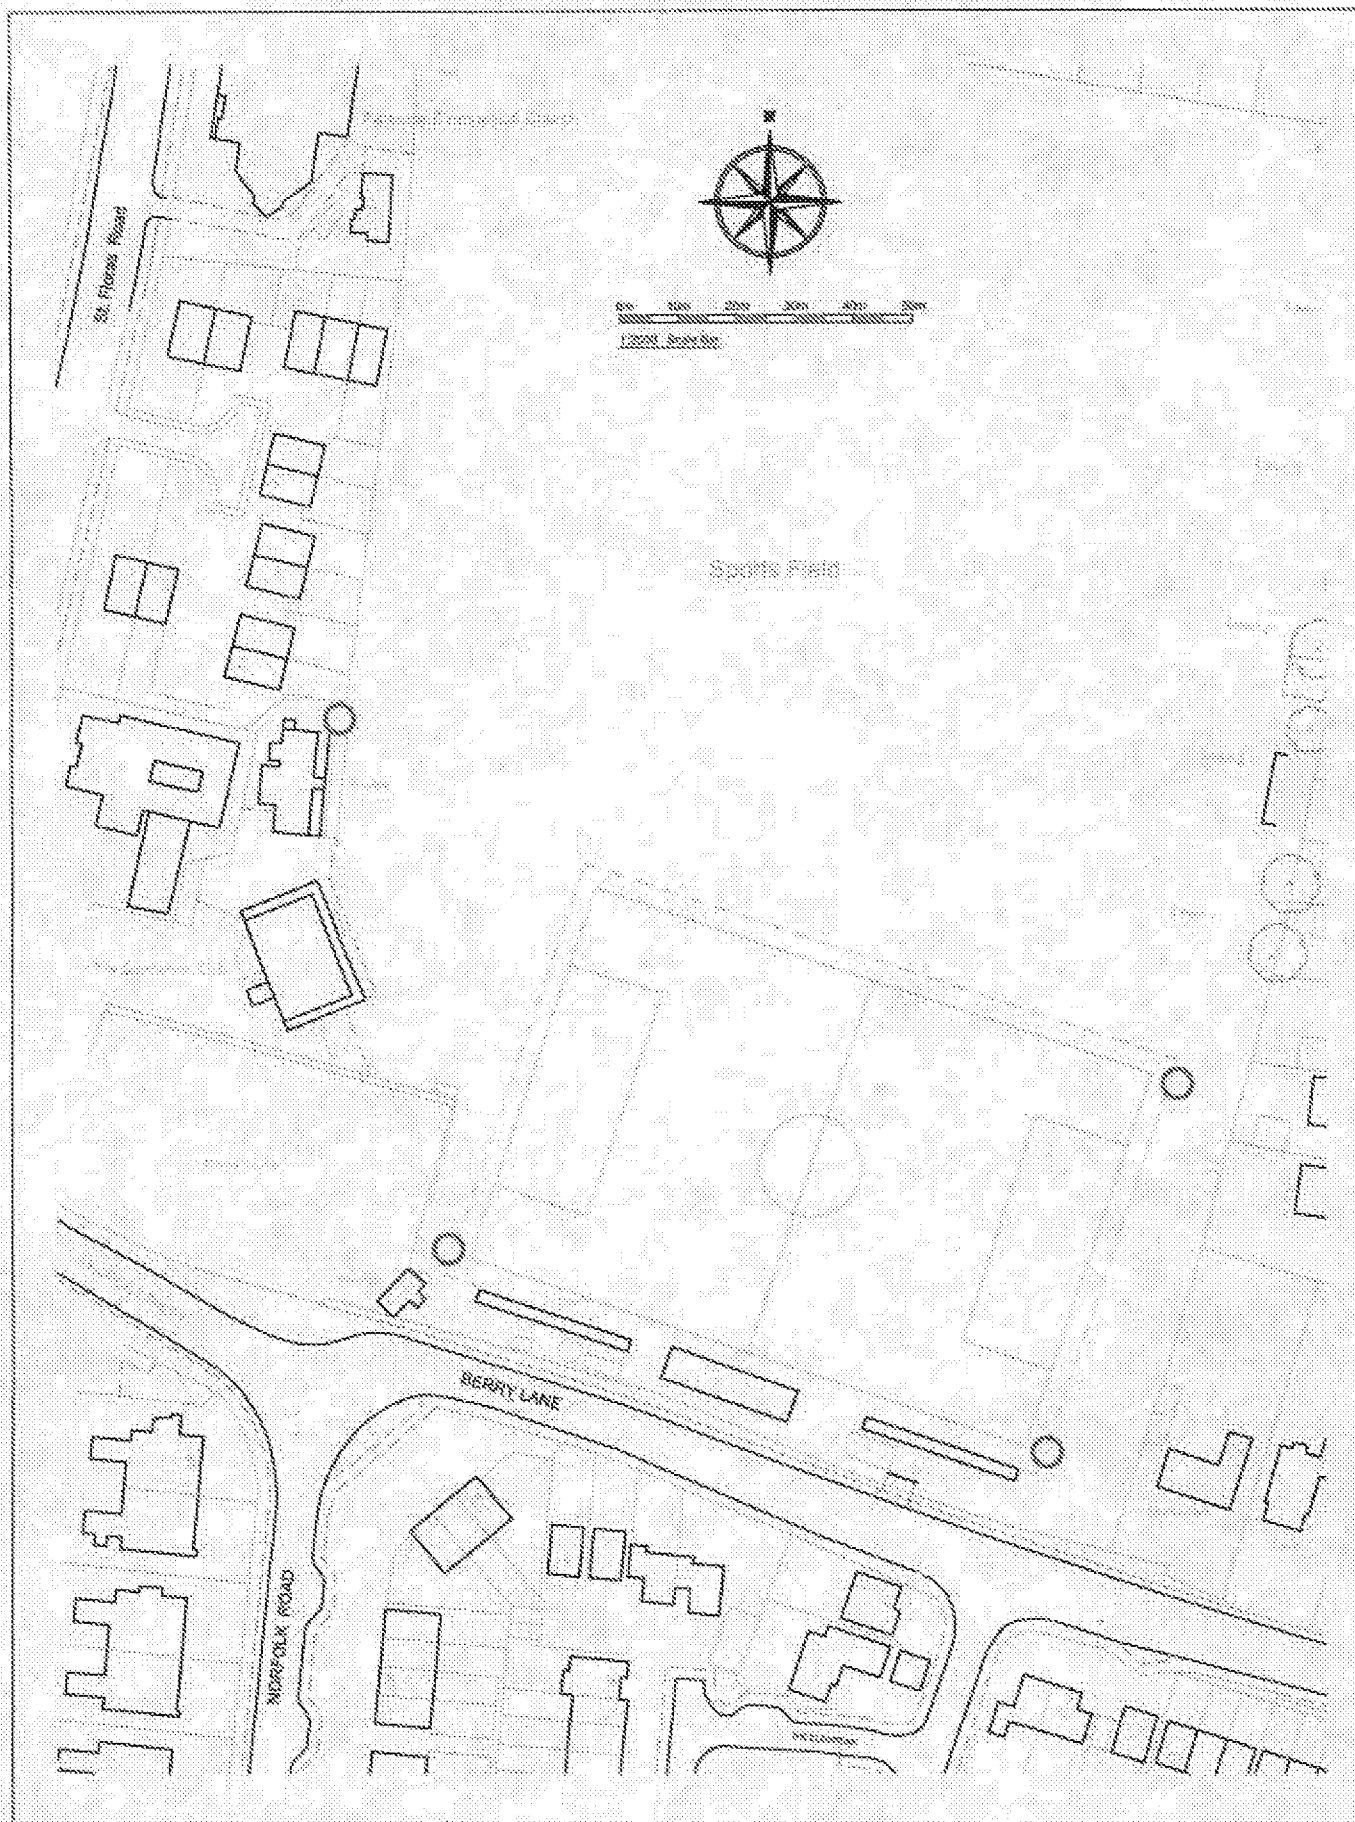

Robert Clark Associates Ltd
 Chartered Civil Engineers
 Willow Cottage, Heme Lane
 Rustington, West Sussex BN16 3EE
 Tel: 01903 778945 Fax: 01903 778987

Client		Littlehampton Football Club			
Project		Floodlighting Columns			
-	Original	PC	RTFC	7.9.19	
Rev	Description	App.	Chk.	Dm.	Date

Title			Location Plan		
Scale		1:1250	At original	A4	© Robert Clark Associates Ltd
Drawing Number		2101/L1			Revision
					-