

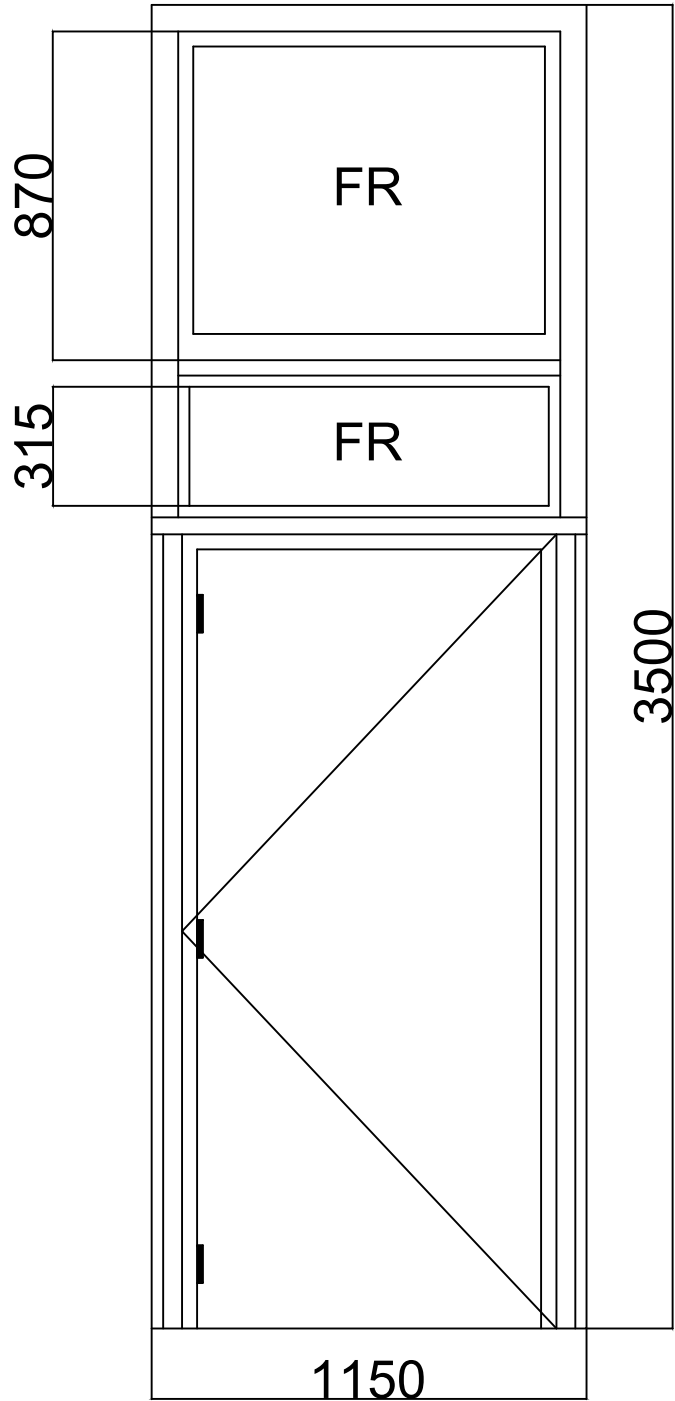


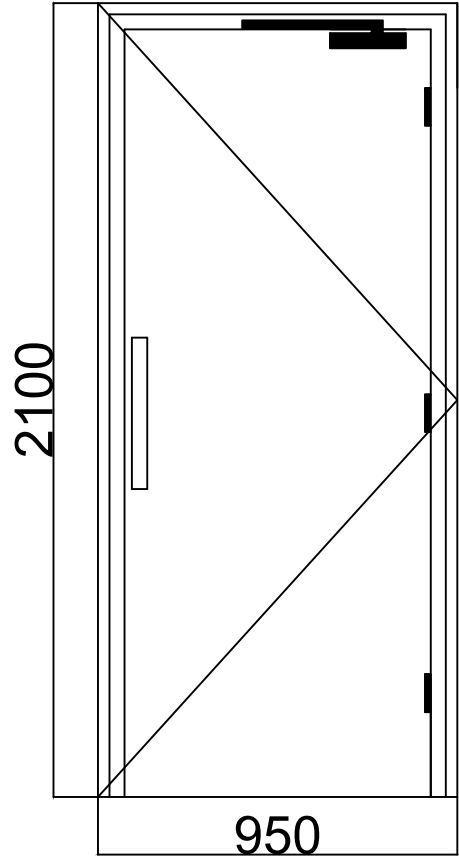

Doors will be replaced aesthetically on a like for like basis, fire stopping properties will be subject to building regulations. All proposals will be submitted to conservation for review before proceeding to order and construction.

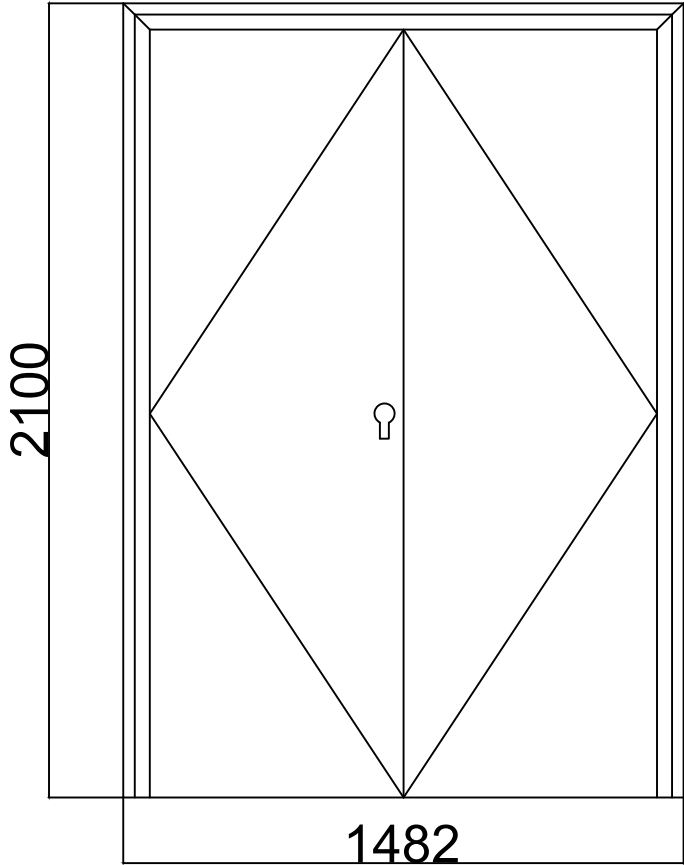

DO NOT SCALE			
Use only written dimension. All dimension must be verified prior to works being put into hand and any discrepancies reported to the originator.			
Health and Safety Information			
	Details	Sign	Date
Asbestos Survey			
Structural Check/Lifting & Handling			
Site Survey			
Access and Egress/Site Compound			
Hazards Identified			

C AtkinsRéalis COPYRIGHT : REPRODUCTION IN WHOLE OR PART BY ANY MEANS IS PROHIBITED WITHOUT THE PRIOR WRITTEN PERMISSION OF AtkinsRéalis.

General Notes

REV	Details of Revision	Date	Sign

Client



Project Delivery Partnership

3100 Century Way, Thorpe Park, Leeds, LS15 8ZB

Tel: +44(0)113 306 6600
Fax: +44(0)113 306 6601

Project	Littlehampton APC Flintstone Centre Window & Door Replacement		
Title	Flintstone Centre Existing Doors		
Drawing No	LHAPC - Existing Doors - 10		
Scale	1:20	Drawn	OT
Drawing size	A3	Checked	CB
Status	INFORMATION		
	Date	15.12.25	Date
		19.12.25	Date
			22.01.26