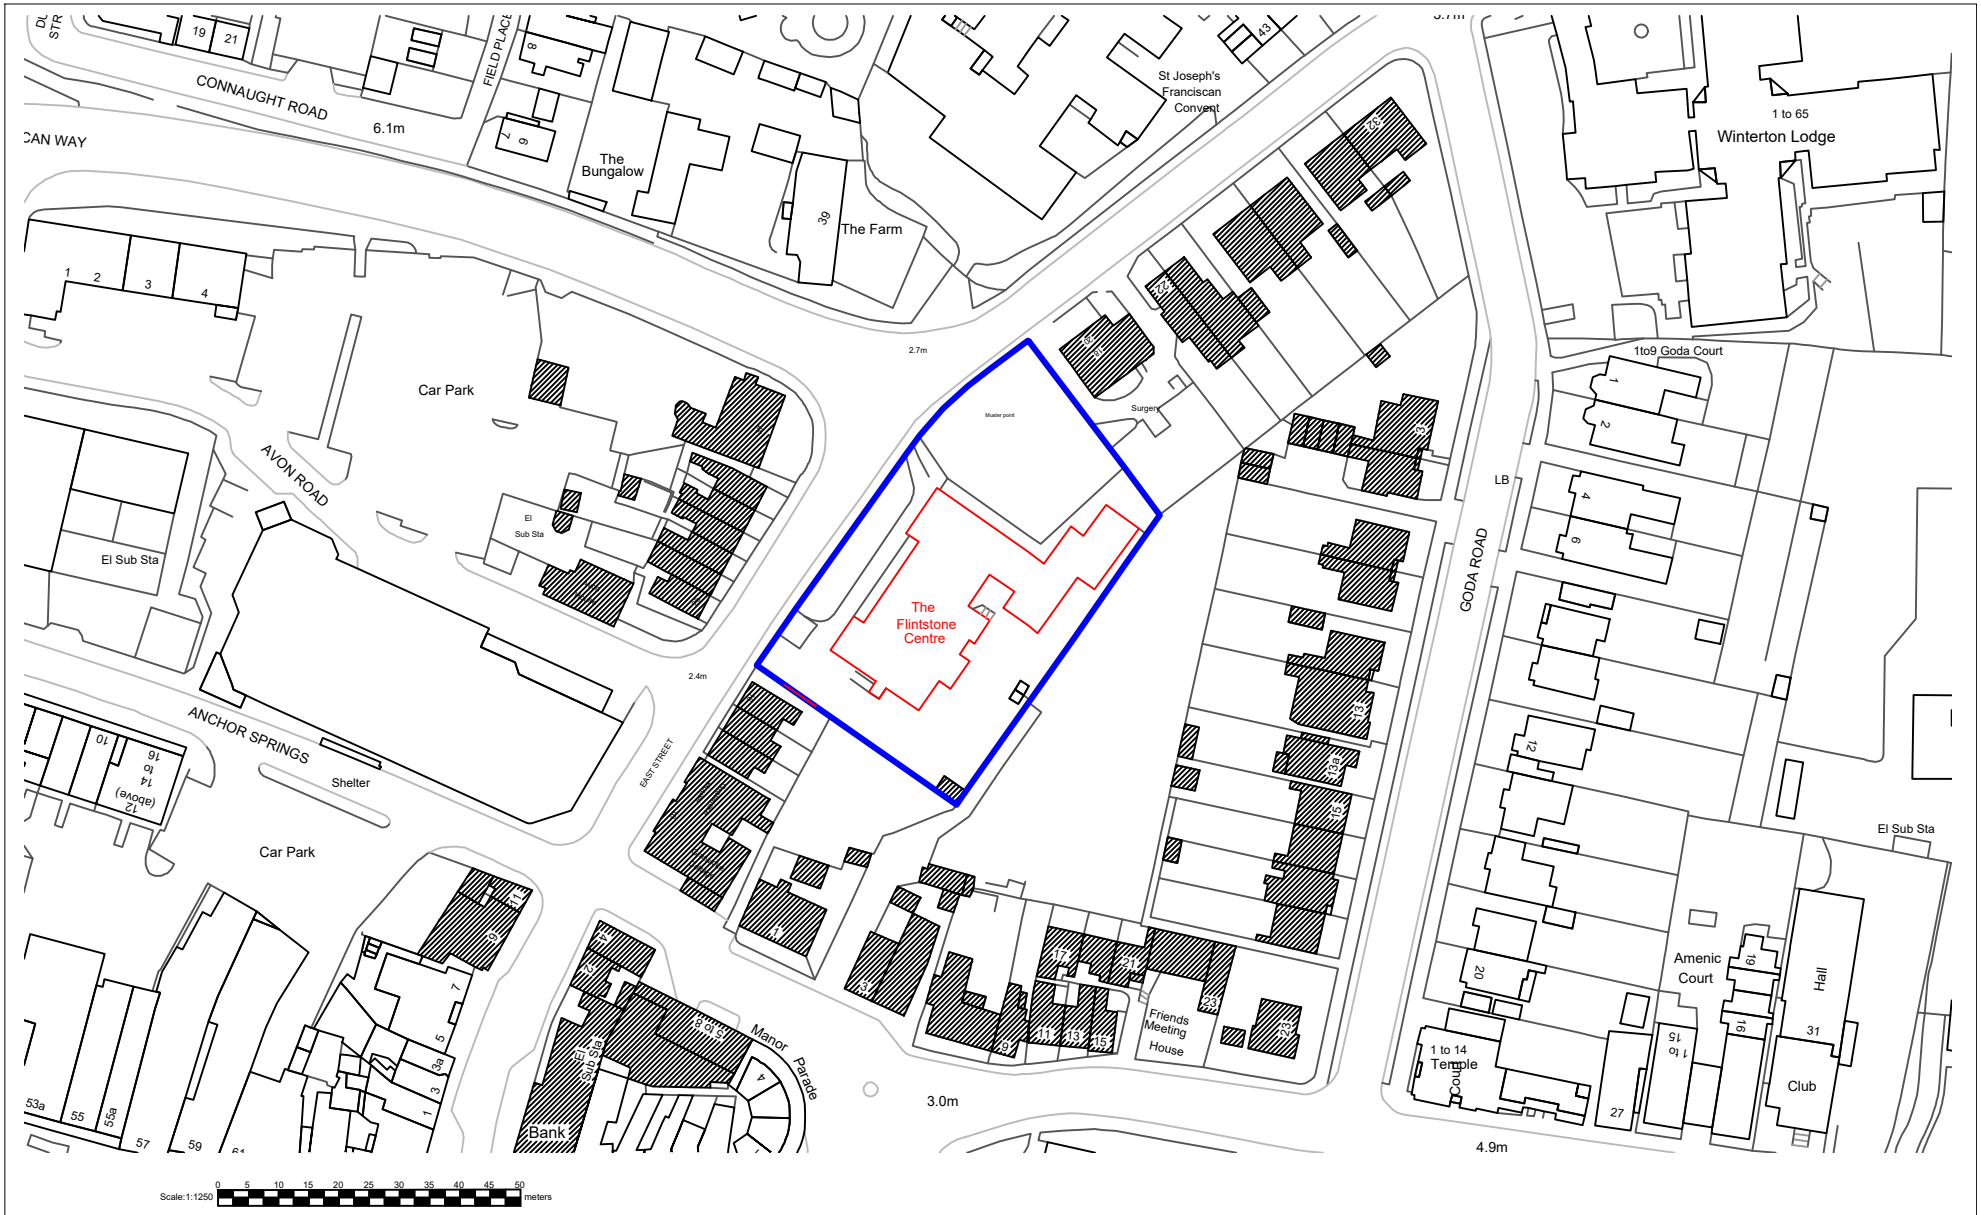



DO NOT SCALE

Use only written dimension. All dimension must be verified prior to works being put into hand and any discrepancies reported to the originator.

Health and Safety Information

	Details	Sign	Date
Asbestos Survey			
Structural Check/Lifting & Handling			
Site Survey			
Access and Egress/Site Compound			
Hazards Identified			

Site orientation:

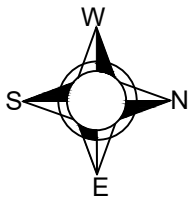

REV	Details of Revision	Date	Sign

Client

West Sussex County Council

AtkinsRéalis

Project Delivery Partnership

AtkinsRéalis

3100 Century Way, Thorpe Park, Leeds, LS15 8ZB

Tel: +44(0)113 306 6600
Fax: +44(0)113 306 6601

Project

Littlehampton APC
Flintstone Centre
Window & Door Replacement

Title

Flintstone Centre
Location Plan

Drawing No	LHAPC - Location Plan - 02			
Scale	1:1250	Drawn OT	Checked CB	Co-ord chk AK
Drawing size	A4	Date 28.11.25	Date 19.12.25	Date 22.01.26
Status	Planning			

C AtkinsRéalis COPYRIGHT : REPRODUCTION IN WHOLE OR PART BY ANY MEANS IS PROHIBITED WITHOUT THE PRIOR WRITTEN PERMISSION OF AtkinsRéalis.