
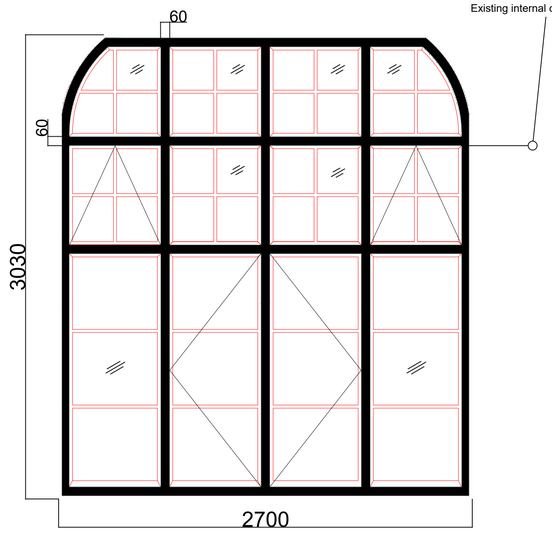



Existing internal ceiling height

Type 1

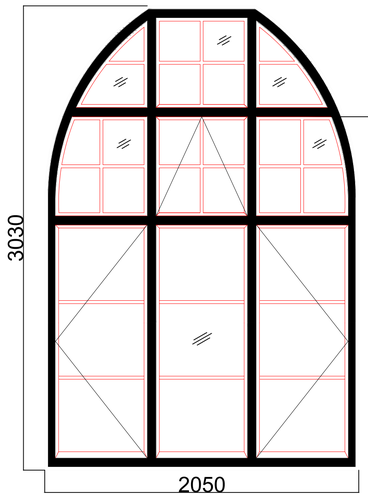


Existing internal ceiling height

Type 2

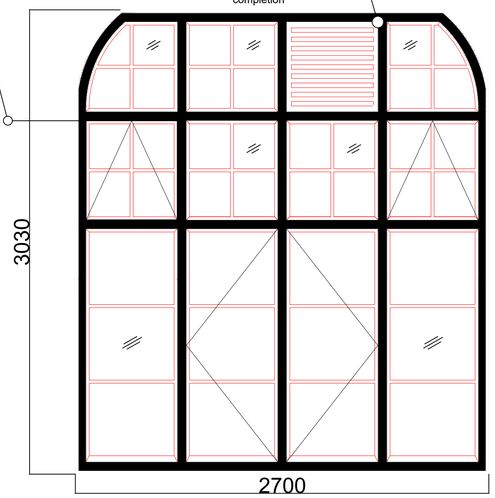


Ventilation unit to be temporarily removed and reinstated upon completion

Type 3

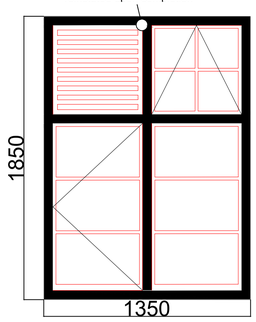


Ventilation unit to be temporarily removed and reinstated upon completion

Type 4

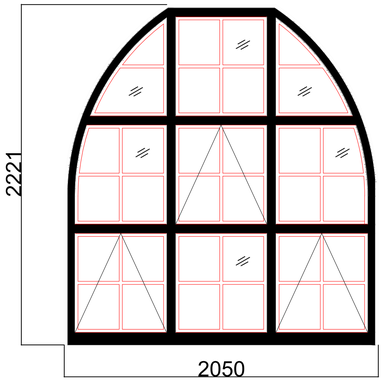


Type 5

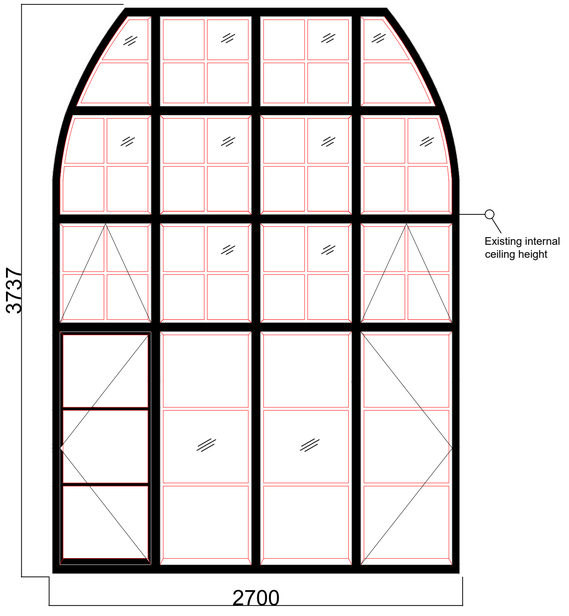


Existing internal ceiling height


Type 6

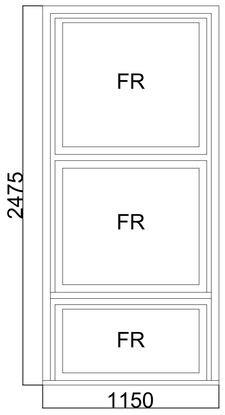


Type 7

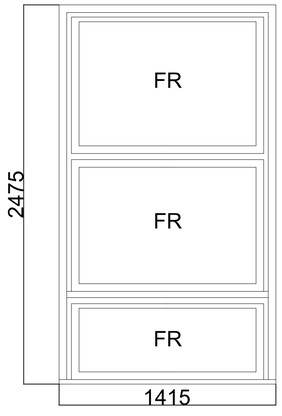

Type 8

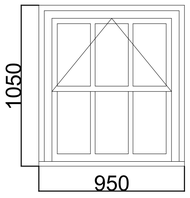


Type 9

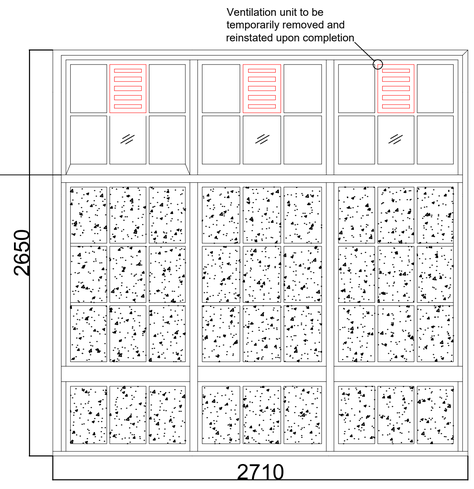


Existing internal ceiling height

Ventilation unit to be temporarily removed and reinstated upon completion

Type 10

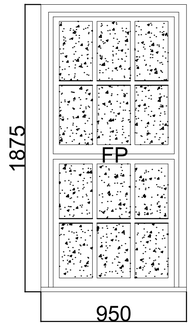

Type 11

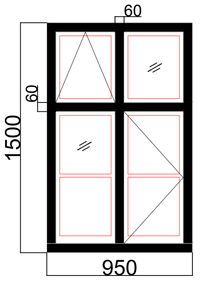

Type 12

SCALE : 1:20

0.m 1.m 2.m 3.m 4.m 5.m meters

C:\Users\THOMB053\OneDrive Corp\OneDrive - AtkinsRéalis\Documents\Little Hampton APC\Planning\Drawings\5234631 MASTER (1).dwg

DO NOT SCALE

Use only written dimension. All dimension must be verified prior to works being put into hand and any discrepancies reported to the originator.

Health and Safety Information

	Details	Sign	Date
Asbestos Survey			
Structural Check/Lifting & Handling			
Site Survey			
Access and Egress/Site Compound			
Hazards Identified			

General Notes

Denotes bottom hung unit

Denotes top hung unit

Denotes casement unit

Denotes central rotation opening

Obscure glazing

Internal frames and glazing to be replaced only - existing mullions and transoms to be retained

Fixed glazing pannel

FR Fire resistant glazing

REV	Details of Revision	Date	Sign

Client

west sussex county council

AtkinsRéalis

Project Delivery Partnership

AtkinsRéalis

3100 Century Way, Thorpe Park, Leeds, LS15 8ZB

Tel: +44(0)113 306 6600

Fax: +44(0)113 306 6601

Project

Littlehampton APC
Flintstone Centre
Window & Door Replacement

Title

Proposed Windows 01

Drawing No

LHAPC - Proposed Windows - 06

Scale	Drawn	Checked	Co-ord chk
1:20	OT	CB	AK
Drawing size	**Date**	**Date**	**Date**
A1	28.11.25	19.12.25	22.01.26

Status

Planning

© AtkinsRéalis COPYRIGHT : REPRODUCTION IN WHOLE OR PART BY ANY MEANS IS PROHIBITED WITHOUT THE PRIOR WRITTEN PERMISSION OF AtkinsRéalis.