

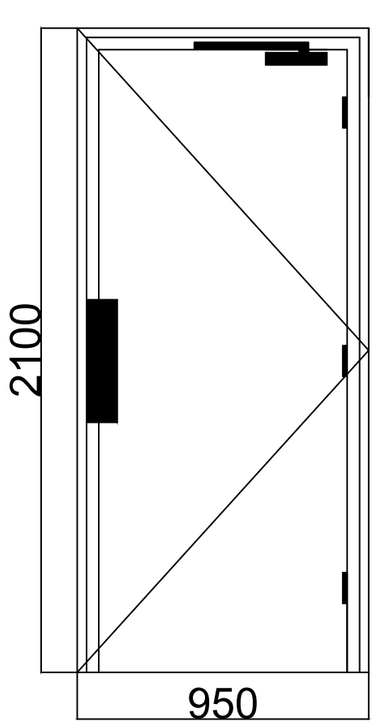


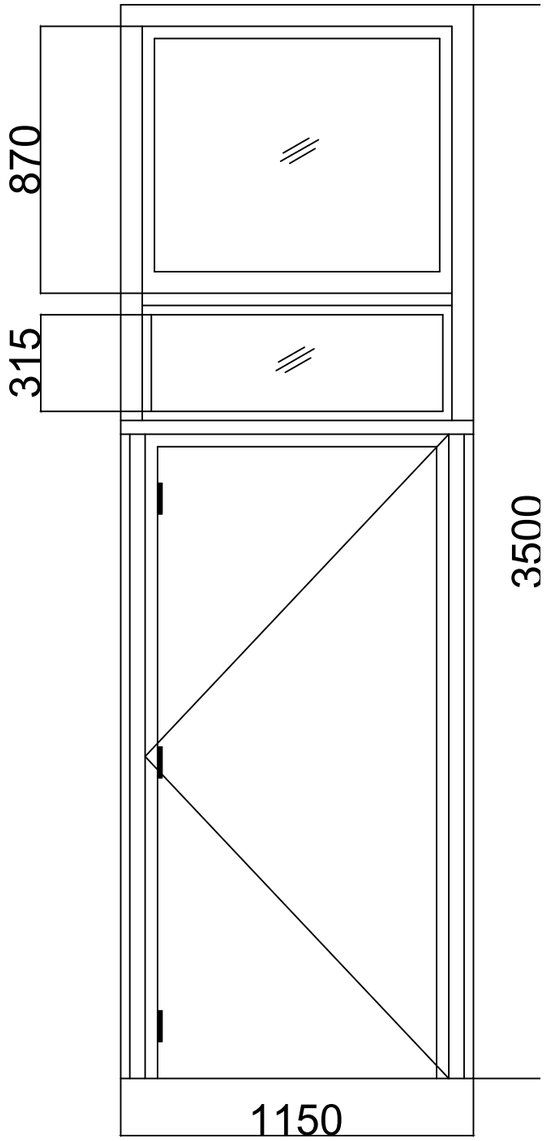

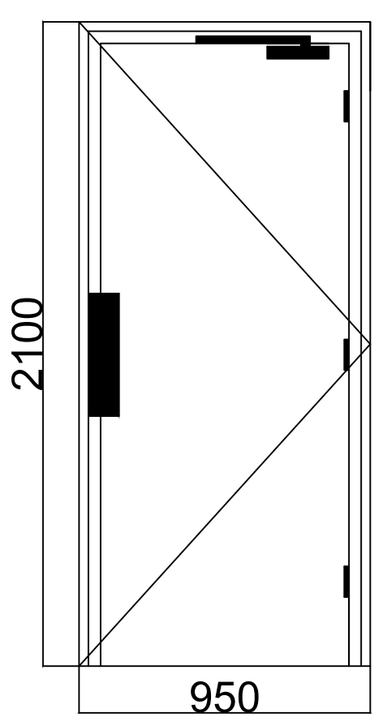

SCALE : 1:20

0.m 1.m 2.m 3.m 4.m 5.m meters

DO NOT SCALE
Use only written dimension. All dimension must be verified prior to works being put into hand and any discrepancies reported to the originator.

Health and Safety Information

	Details	Sign	Date
Asbestos Survey			
Structural Check/Lifting & Handling			
Site Survey			
Access and Egress/Site Compound			
Hazards Identified			

General Notes

REV	Details of Revision	Date	Sign

Client
west sussex county council
AtkinsRéalis
Project Delivery Partnership

3100 Century Way, Thorpe Park, Leeds, LS15 8ZB
Tel: +44(0)113 306 6600
Fax: +44(0)113 306 6601

Project
Littlehampton APC
Flintstone Centre
Window & Door Replacement

Title
Flintstone Centre
Existing Doors

Drawing No
LHAPC - Existing Doors - 09

Scale	Drawn	Checked	Co-ord chk
1:20	OT	CB	AK
Drawing size: A3	Date: 15.12.25	Date: 19.12.25	Date: 22.19.26

Status
INFORMATION

C AtkinsRéalis COPYRIGHT : REPRODUCTION IN WHOLE OR PART BY ANY MEANS IS PROHIBITED WITHOUT THE PRIOR WRITTEN PERMISSION OF AtkinsRéalis.