



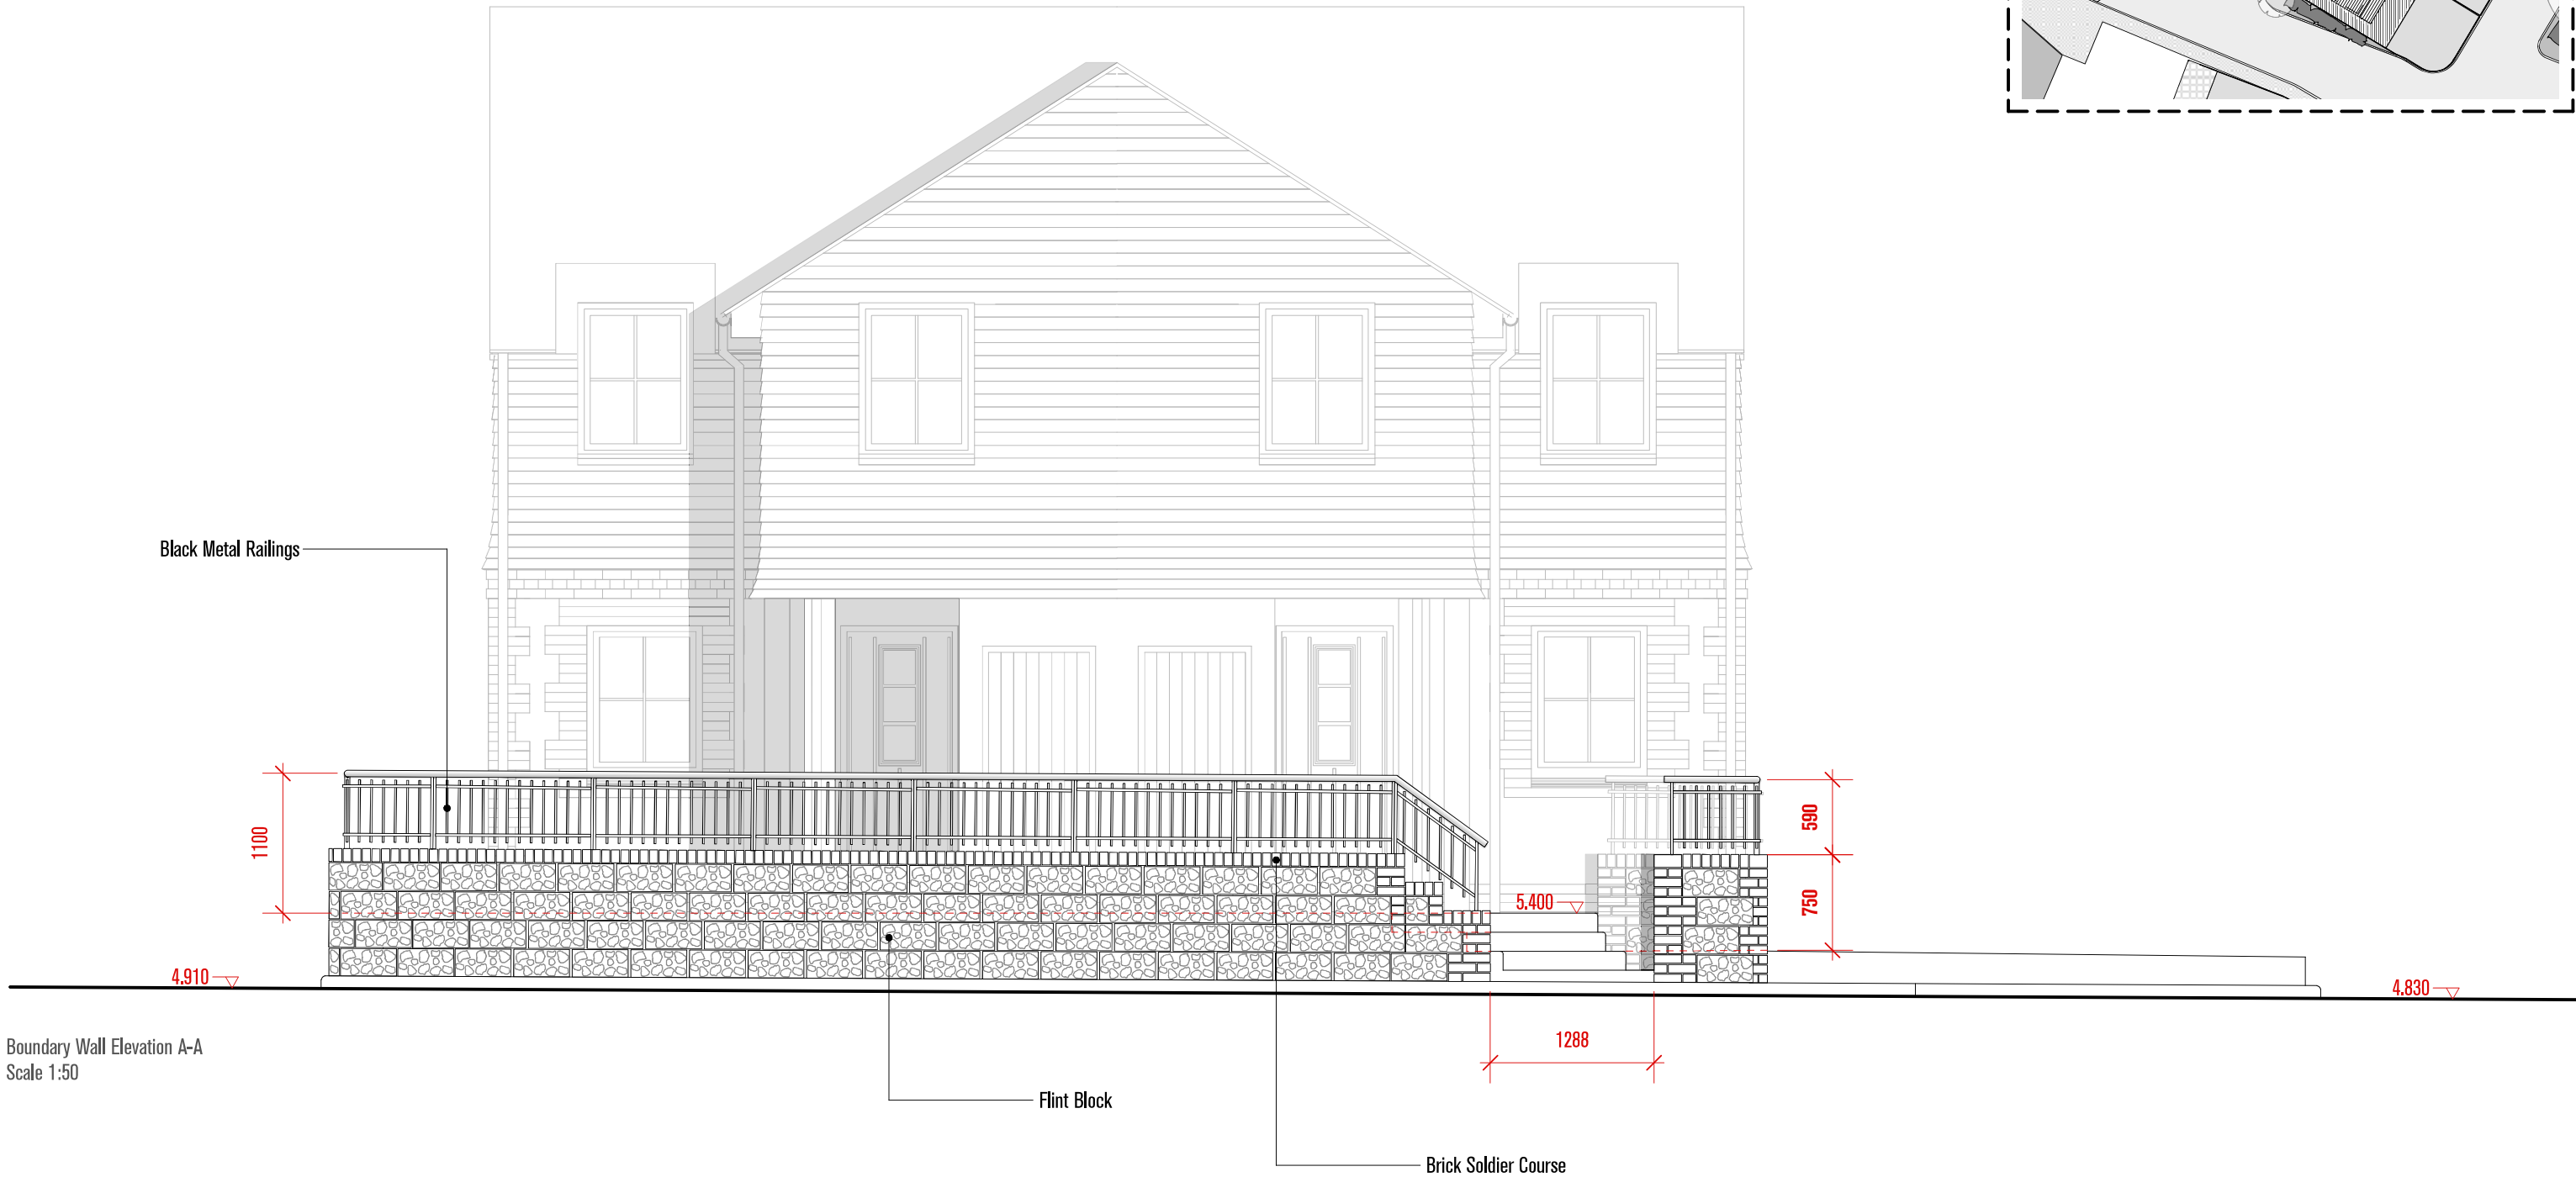

Boundary Wall Elevation A-A
Scale 1:50

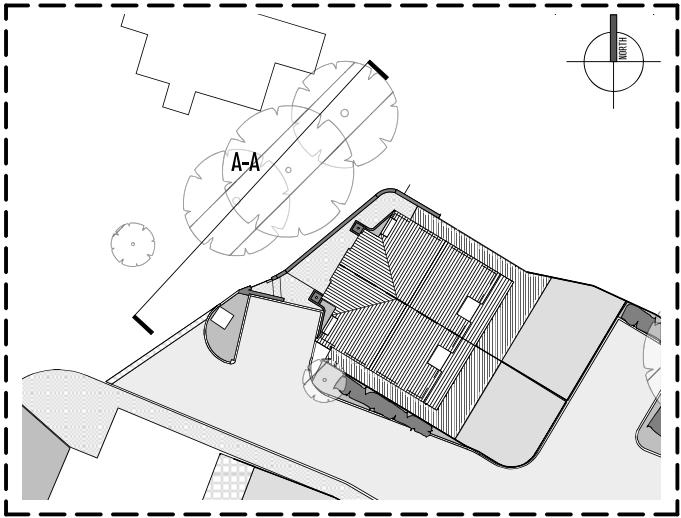

sawkings + norton
architects
sustainable • design • management

1-5 New Cottage Gardens, Toddington Lane, Wick, Littlehampton, Sussex, BN17 6FF

PRELIMINARY ISSUE
Subject to measured and structural survey

drawn by RS	scale 1:50@A3	no 801	title Boundary Wall Elevation
checked by JHR	date 10/10/2014	file reference A1600	client Woodleigh Homes

sawkingsnorton copyright 2013. This drawing must not be reproduced in part or whole without prior written consent. Do not scale from this drawing. Check and confirm all dimensions on site prior to commencing work. IF BY GOVERNMENT ASS.

1 The Quarry, Betchworth, Surrey RH3 7BY T 01737 845580 F 01737 844748 E admin@sawkingsnorton.com W www.sawkingsnorton.com