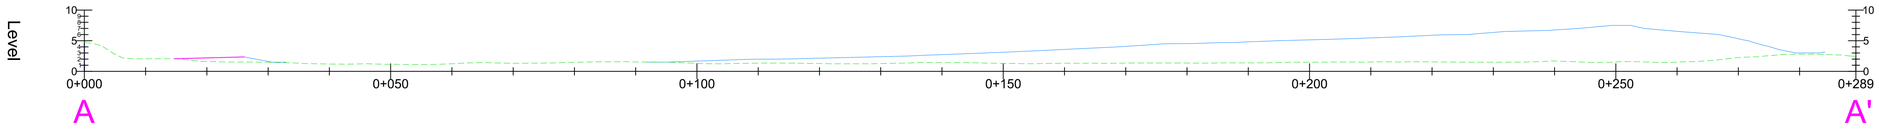

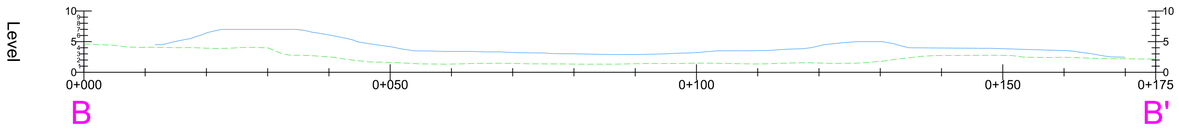

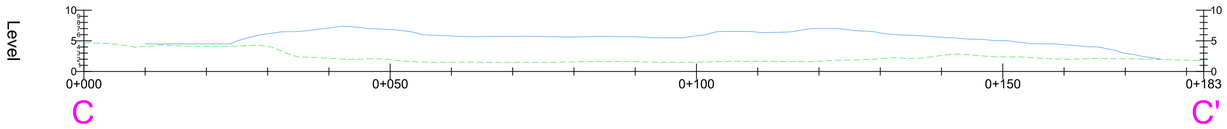

Key To Sections :

Existing Ground Level

Proposed Ground Level

Scale 1 : 500 @ A1

Scale 1 : 1000 @ A1

DRAWN BY:	David Weller	APPROVED BY:	Bruce Weller	CLIENT:	Littlehampton Golf Club
DATE:	18th May 2017	PROJECT NO:	820	DRAWING:	Cross Sections
DGN. NO.:	820.03	SCALE:	See Plan	REVISIONS:	

PROJECT:

Littlehampton Golf Club

Key:

- Existing Contours (0.5m intervals)
- Existing Greens / Tees
- Existing Maintenance Track
- Existing Roughs
- Existing Bunkers
- Existing Covered Bays
- Existing Semi Roughs
- Existing Scrub
- Proposed Contours (0.5m intervals)

Weller Designs Ltd Golf Course Architects
Bishopsmead House, Bishops Mead, West Street, Farnham, Surrey, GU9 7DU
Tel/Fax: 01252 712127 Website: www. wellerdesigns.co.uk Email: david @ wellerdesigns.co.uk

ARUN DISTRICT COUNCIL LU/320/17/PL