



CLIENT APPROVAL

NAME	
SIGNATURE	
DATE	


Falls of finished area must be less than 1 in 50 across the site in all directions

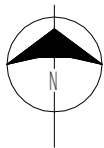

Assumes North

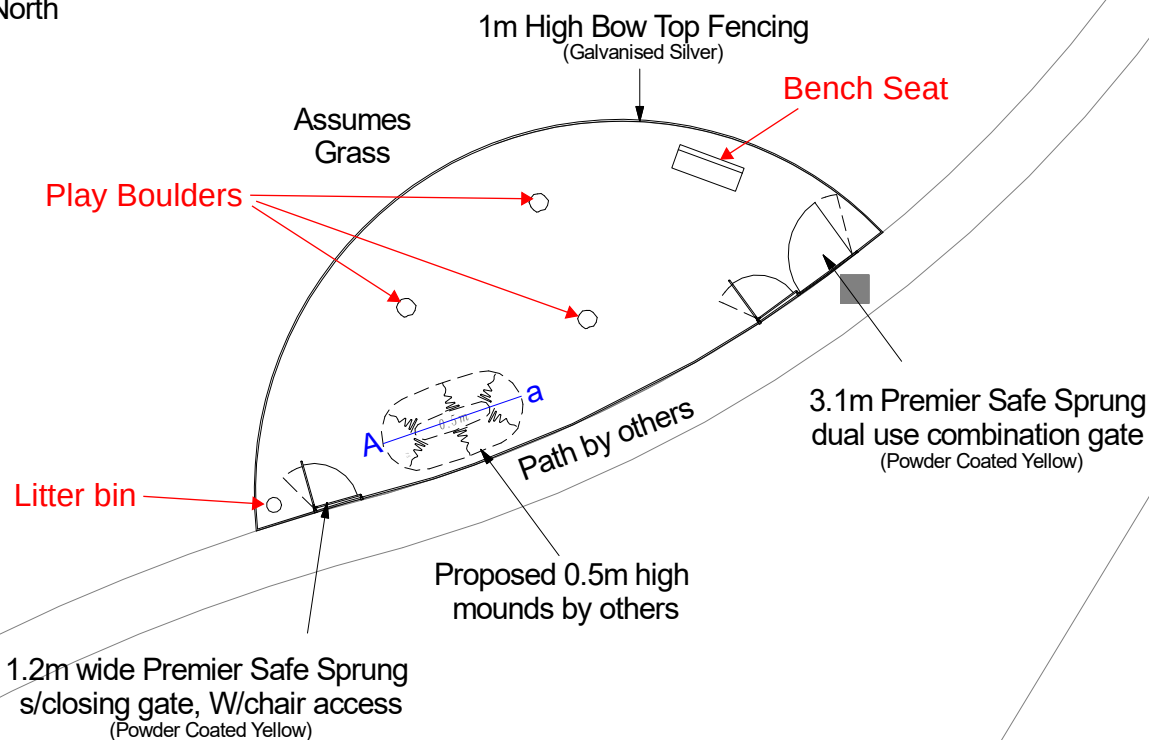

Side elevation of proposed mounding A-a

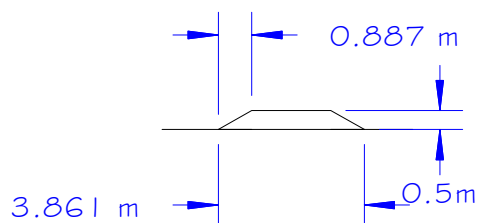

Important note:

This plan has been drawn without Playdale being able to survey the site.
A further technical drawing reference 21198rev2-TD will be issued upon receipt of your order.
Equipment positioning is subject to receiving service plans (gas/electric/water/phone, etc).
Please consult your Playdale Area Sales Manager and visit www.linsearchbeforeudig.co.uk for further details

Thakeham Group - Cornfield Close, Littlehampton, BN17 6HY

Scheme No: 21198rev2/WSU Date: 28/05/2020 Drawn by: RG/KT Scale: 1:200

All plans are to scale unless otherwise stated. Artists impressions are provided as a visual only and may not accurately represent the layout of the finished site.

All plans, quotations and correspondence between Playdale and the addressee are to remain strictly confidential between those parties only.

ARUN DISTRICT COUNCIL LU/320/20/DOC on in design and specification.

Playdale
Playgrounds