



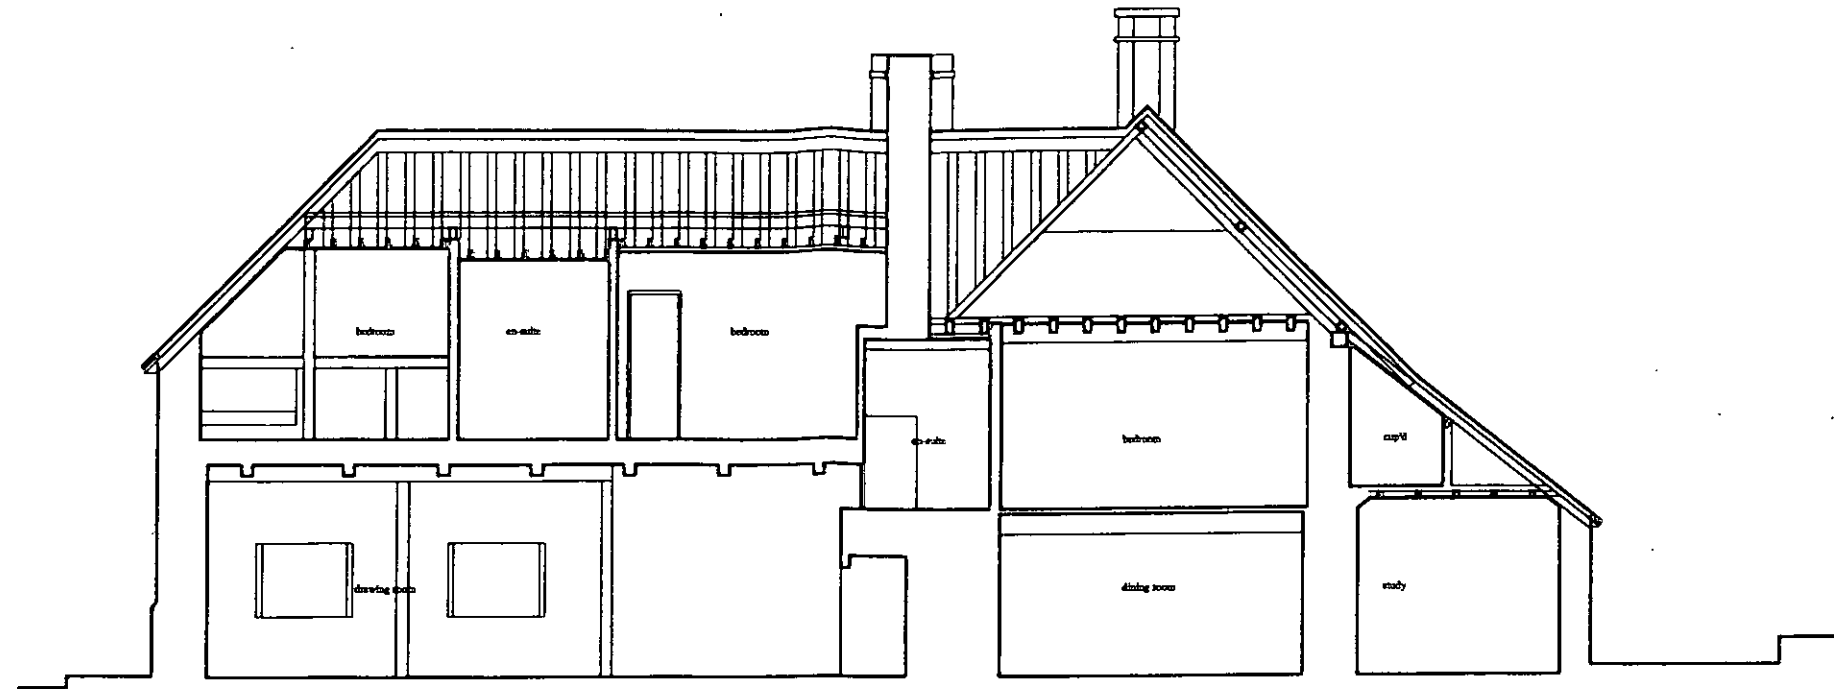

longitudinal section through main house 1:100 AT A3

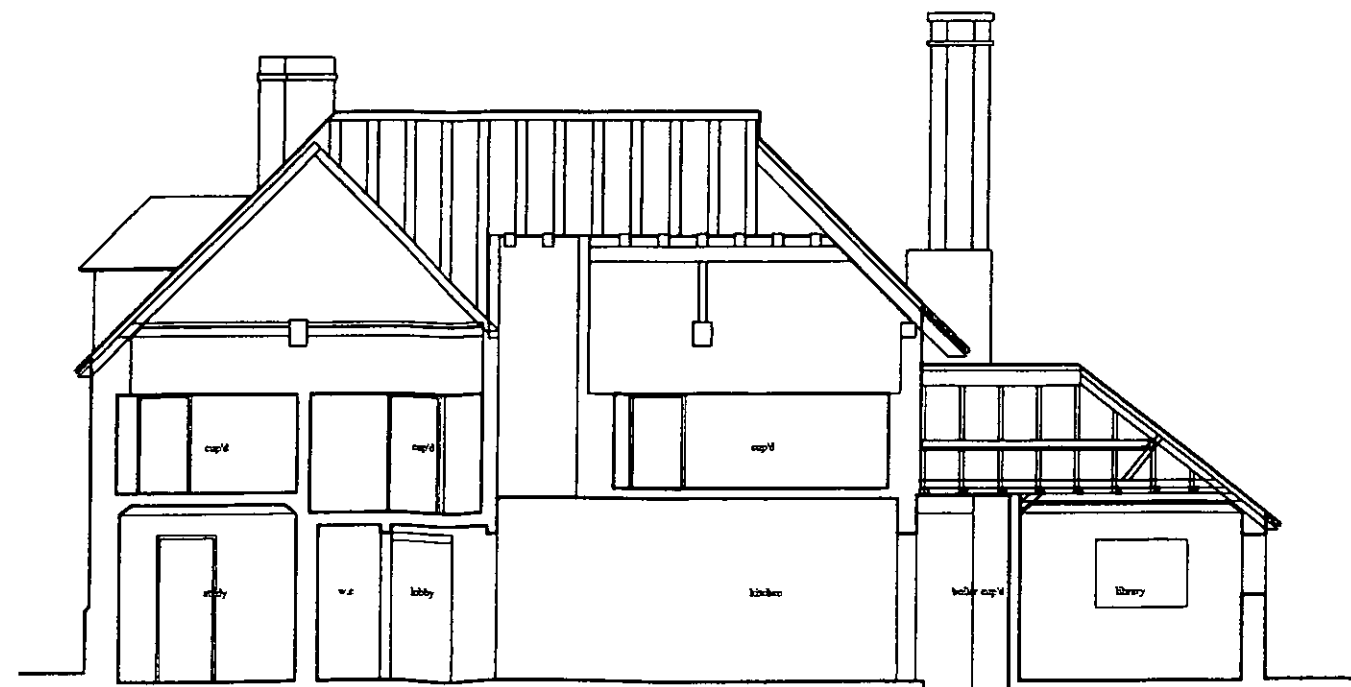

cross section through main house 1:10 AT A3

**WATKINS WOOD
 SURVEYORS**
 37 North Street
 Emsworth
 Hampshire PO10 7DA
 Tel : (01243) 371956
 Fax : (01243) 379009
 admin@watkinswoodsurveyors.co.uk

MEASURED SURVEY
 Toddington House, Toddington Lane
 Lymington, West Sussex
 Mr & Mrs Worum

Drawn by: AA Checked by:
 Scale: Metric Date: 28.01.10
 Job No: 4026 Drawing: EX03 SHT 3/3