



East Elevation




North Elevation




West Elevation




South Elevation

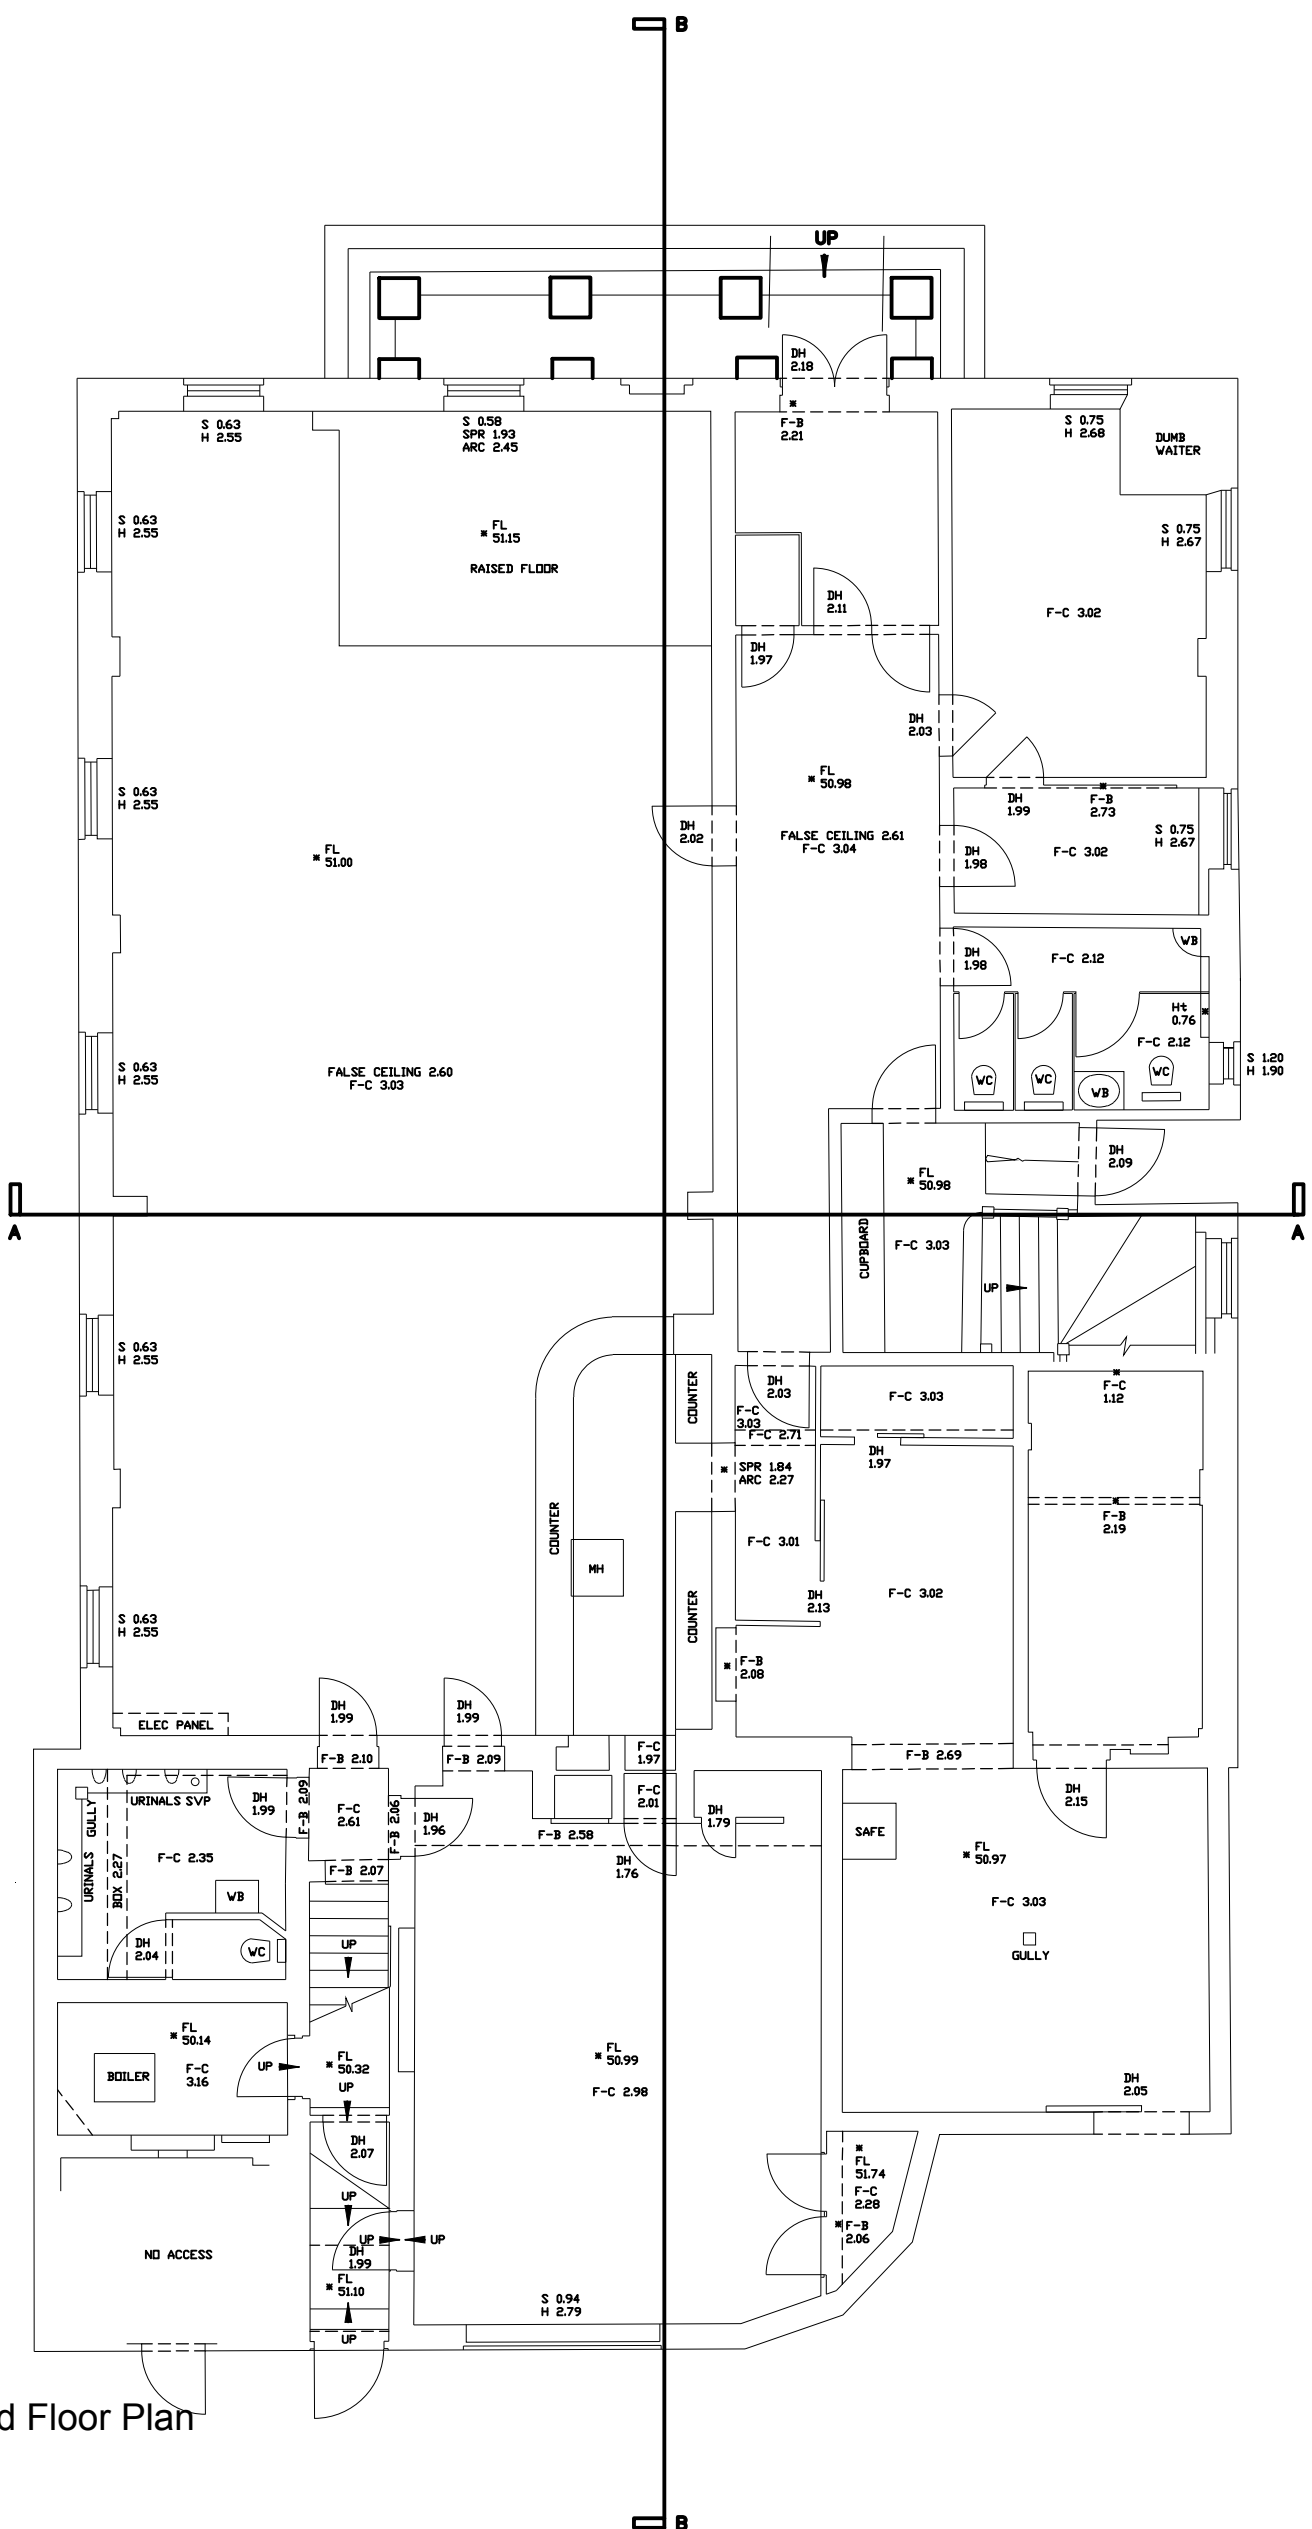


Ground Floor Plan

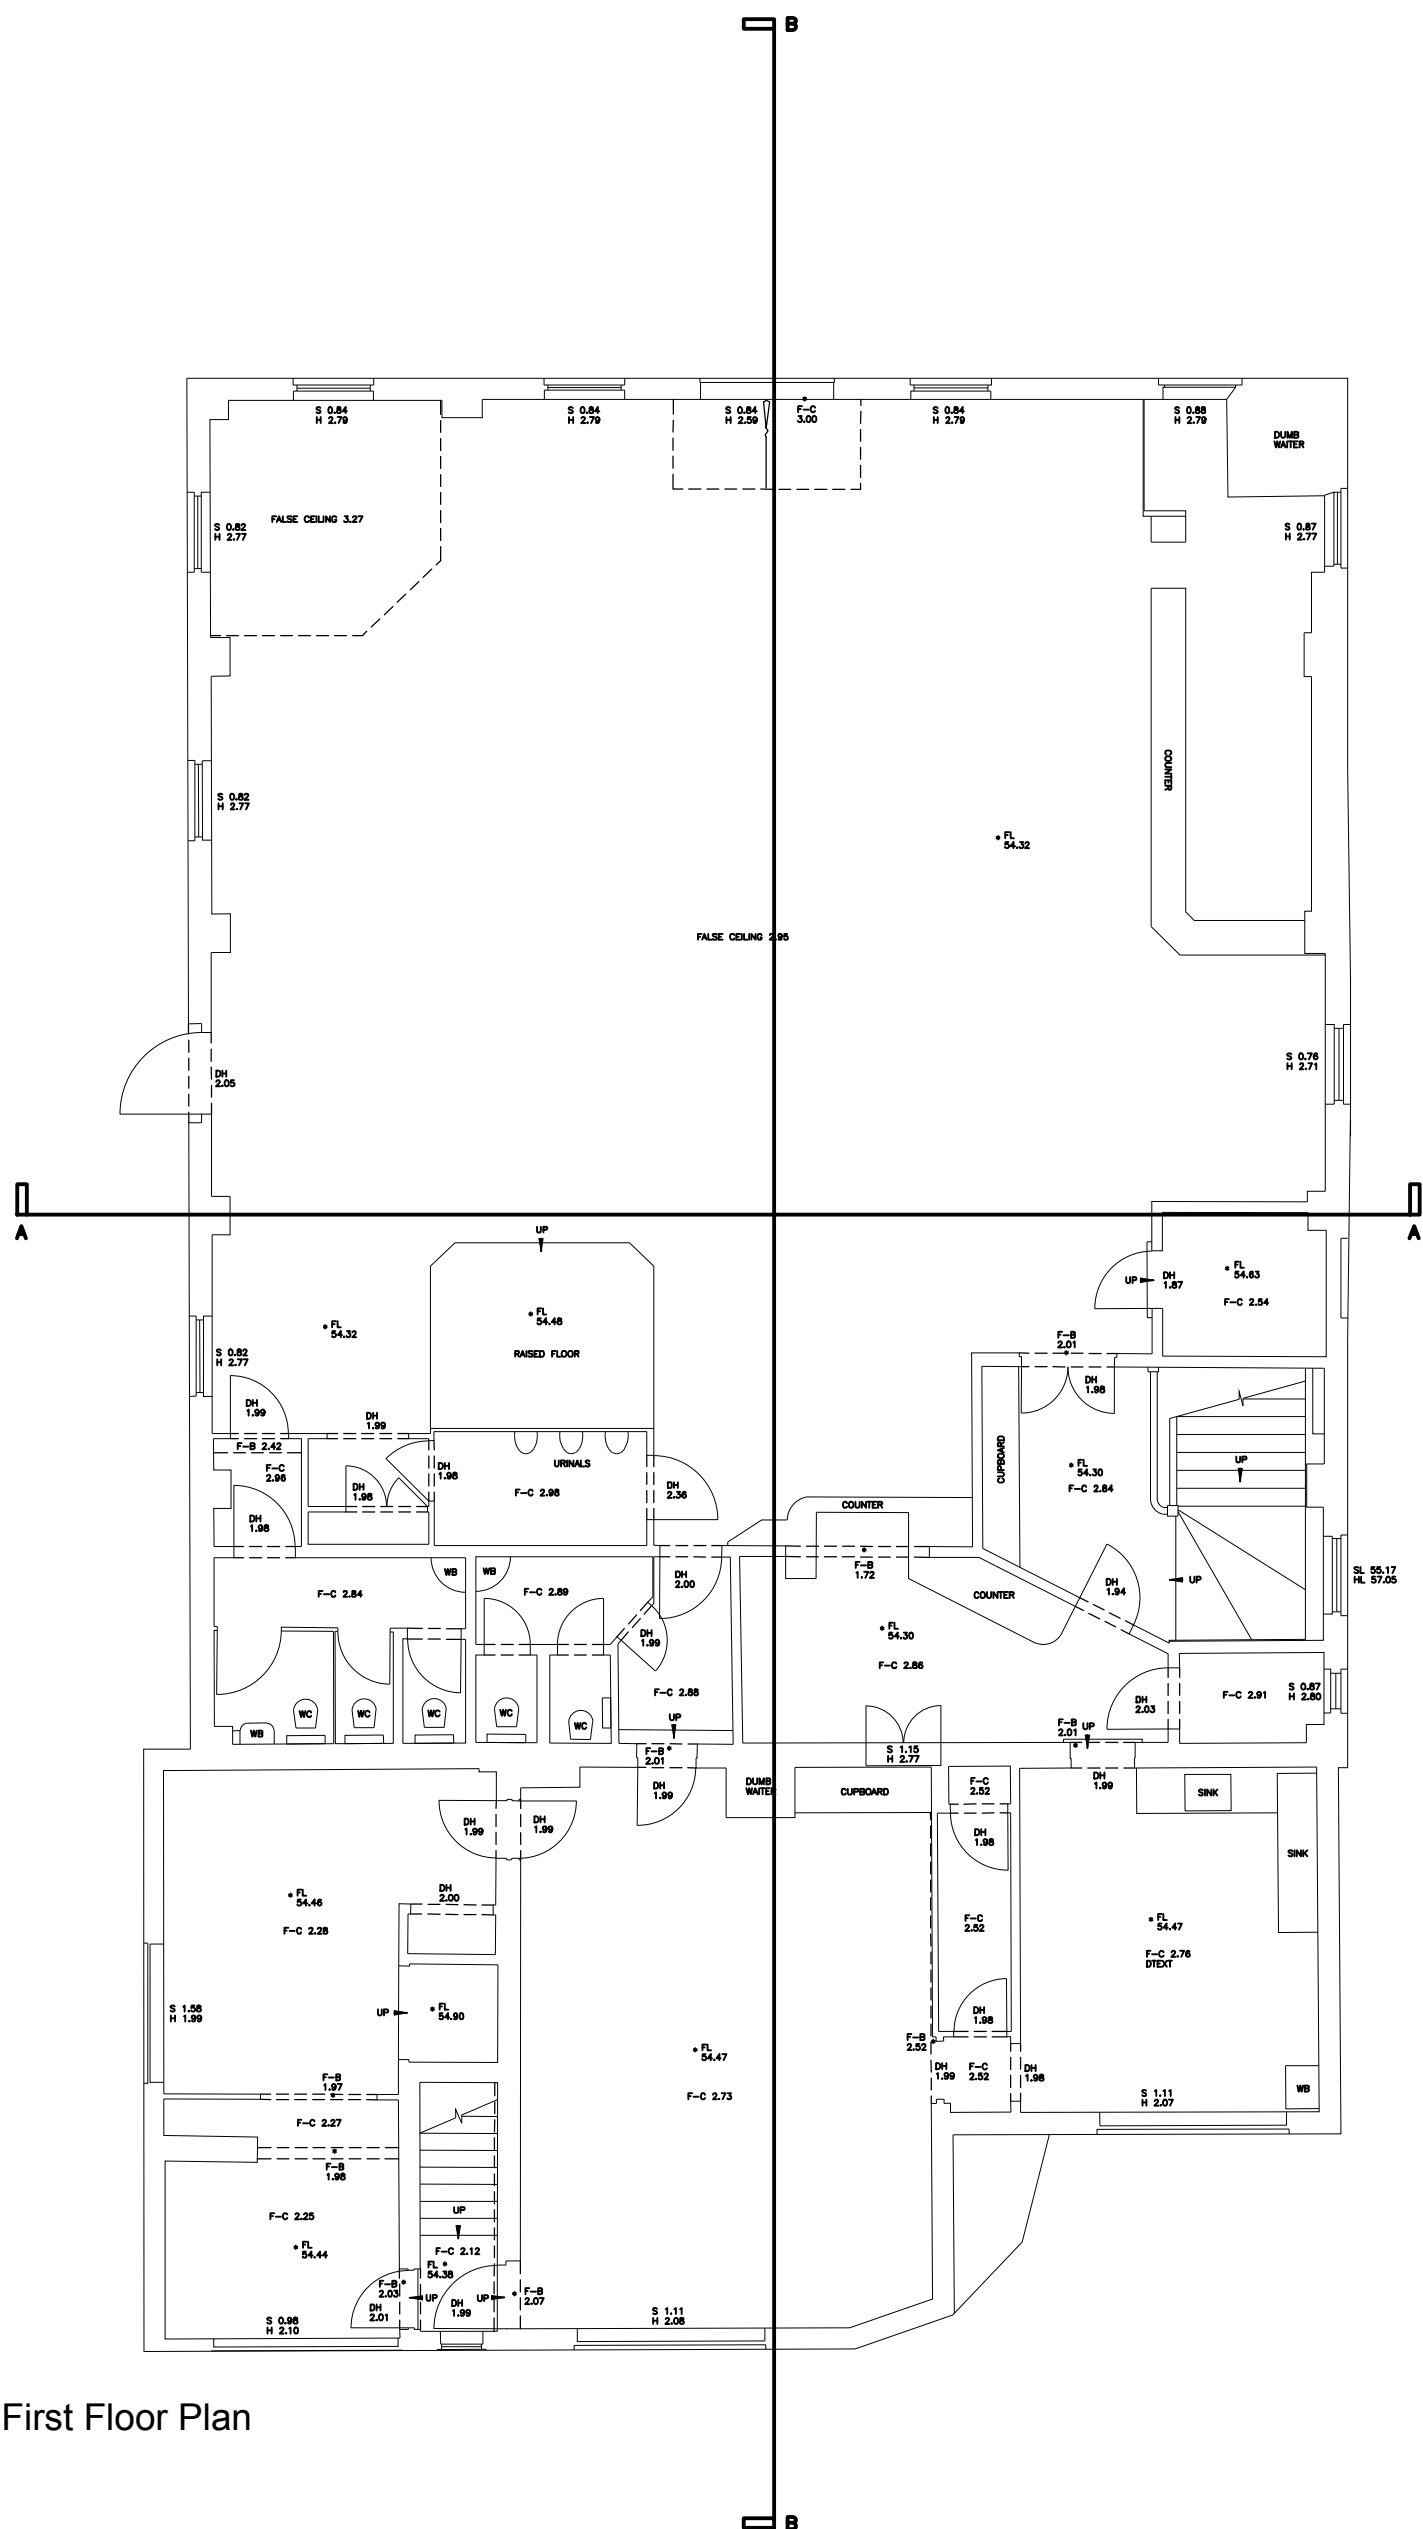

First Floor Plan

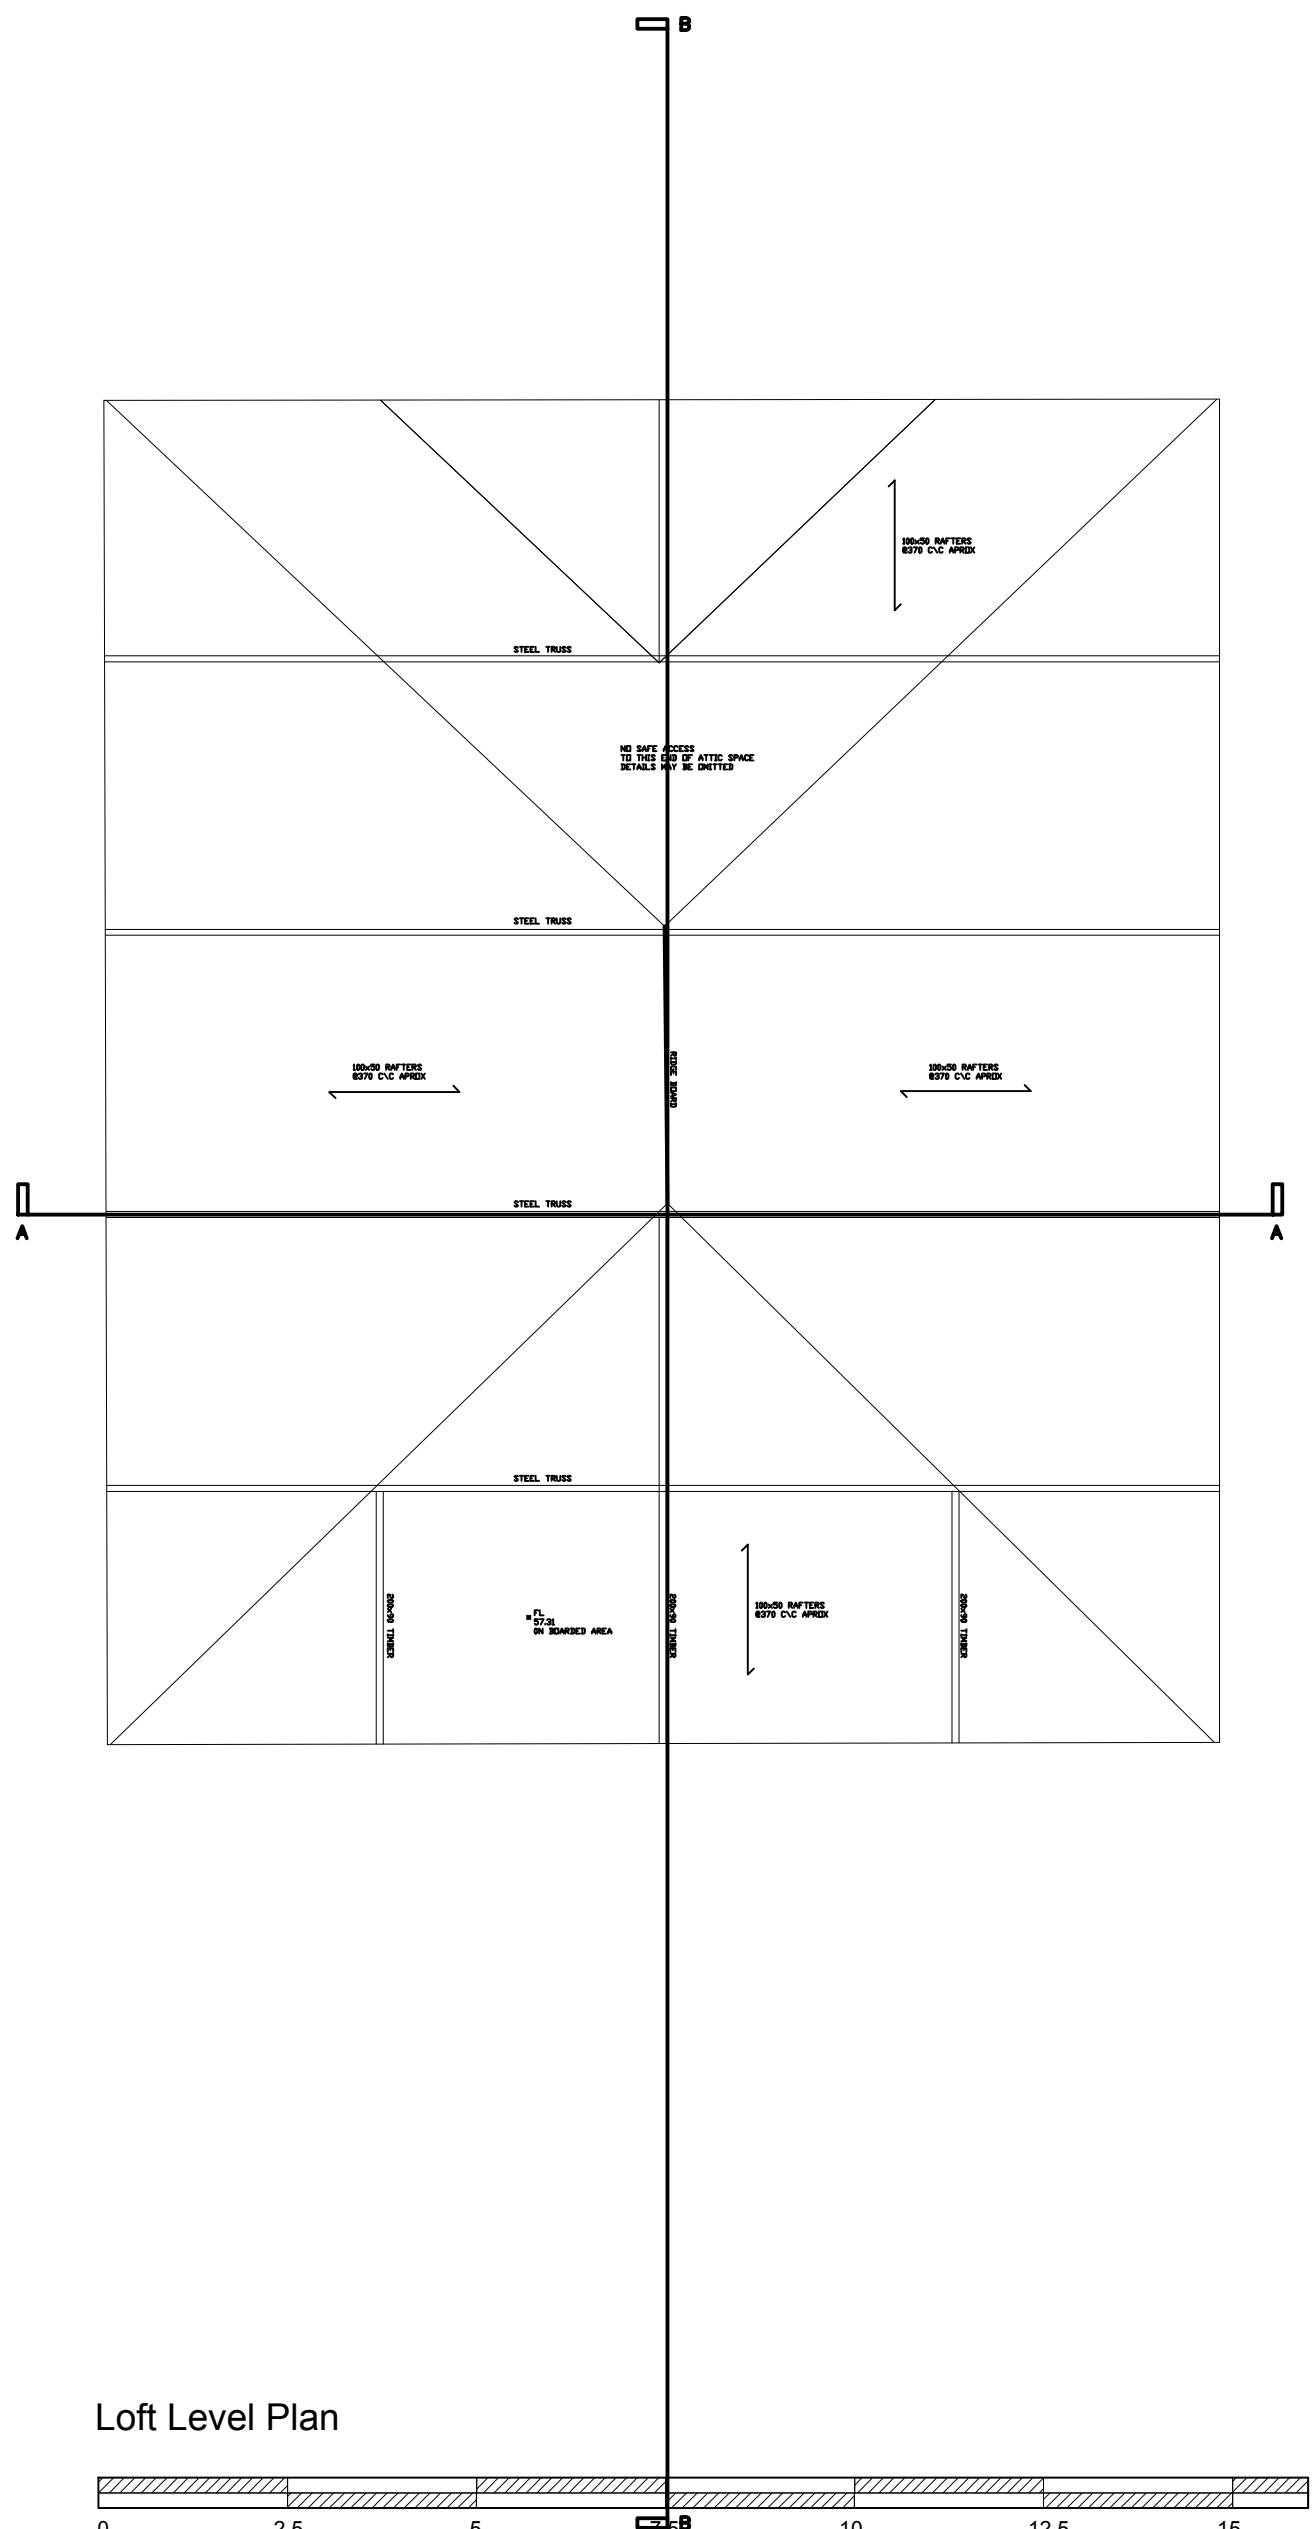


Loft Level Plan

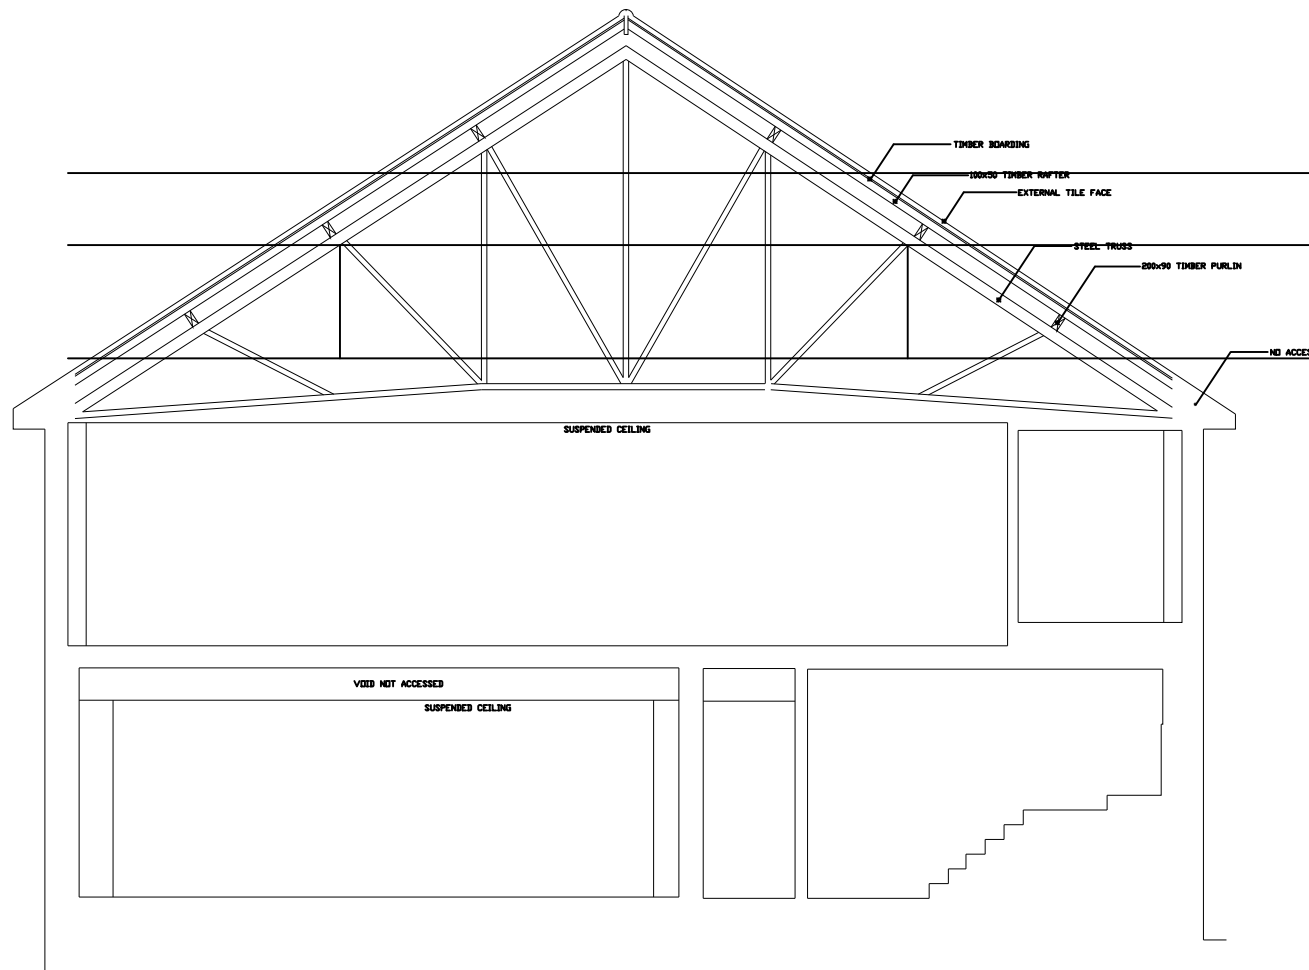

South Elevation

rev.	date	comment	amendments	auth.
-	-	-	-	-
client			contract	reference
James Bannon				EXG.002
project			title	
The Maltravers Social Club			Existing Plans, Section	
Maltravers Lane, Littlehampton			& Elevations	
WEST SUSSEX BN17 5NA			EXISTING	
work stage		drawn	file	date
-		Zara		170826
			scale	paper size
			1:100	A1

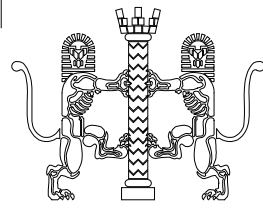

Simon
Atkins

RIBA

UK Registered Architect

All dimensions to be confirmed on site prior to work commencing. Goods, materials and work to be in accordance with current regulations and standards. Refer to approved drawings and conditions.
© 2017 Simon Atkins. This drawing may not be reproduced or copied without prior consent.

07500 601
simon@simon-atkins.com.au
simon-atkins.com.au