
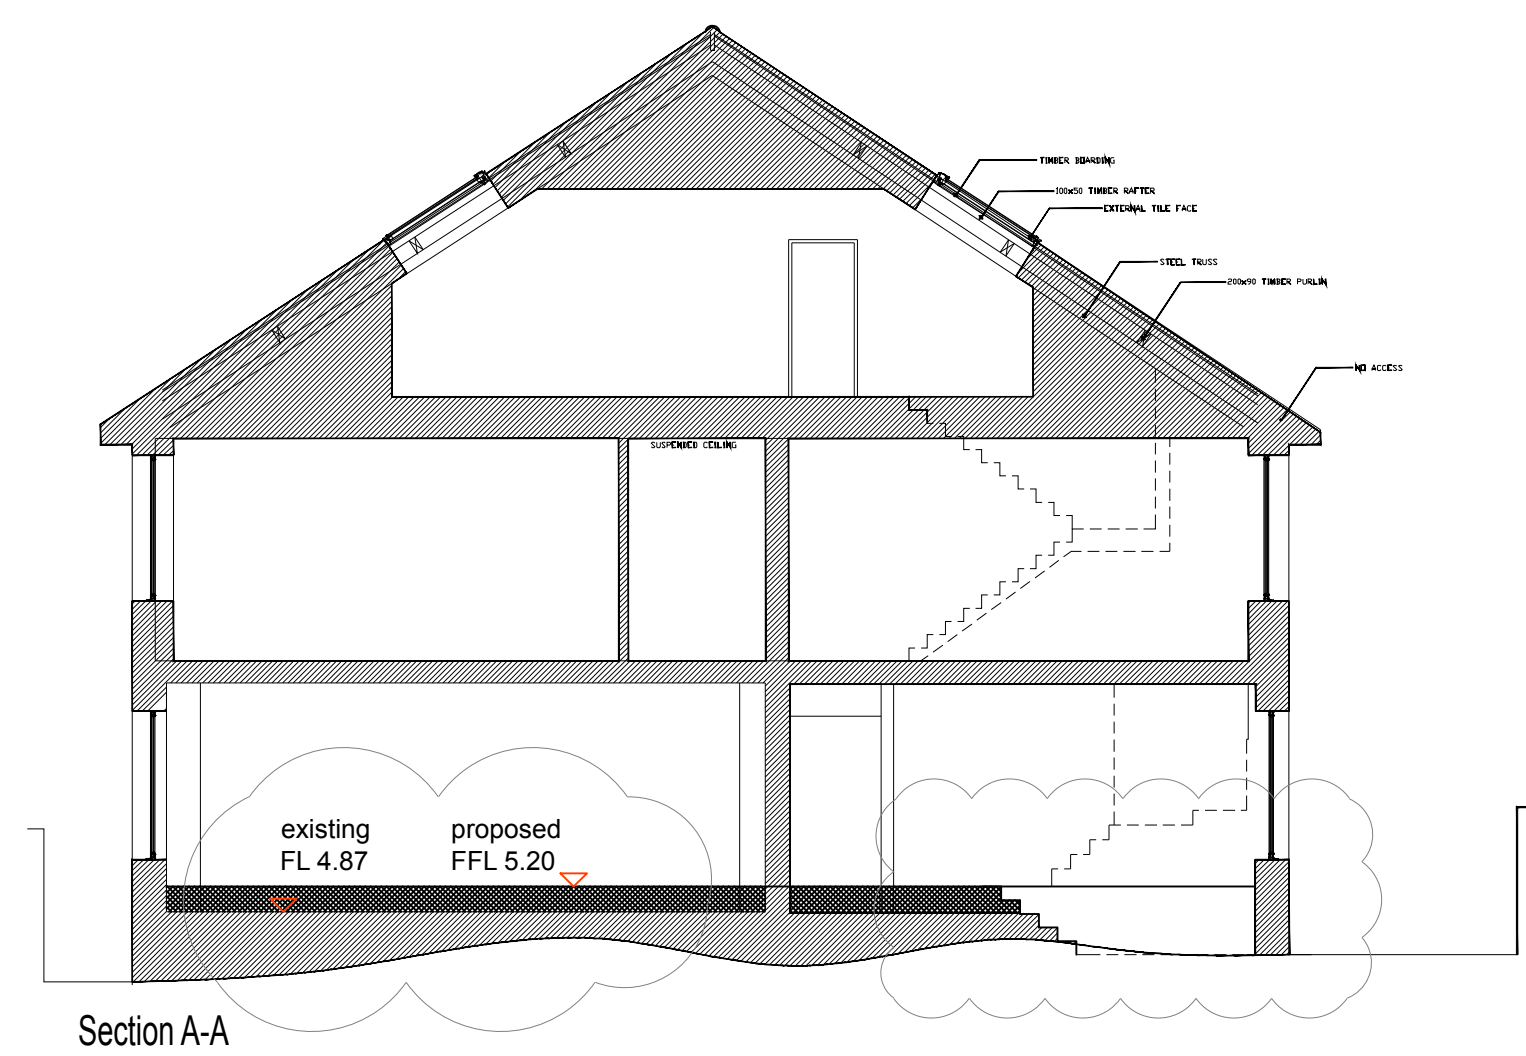


B	171212	FFL amended.	SA
A	171015	East & west elevation updated.	SA
-	170923	ISSUED FOR PLANNING	SA
rev.	date	comment	auth.
amendments			
client	James Bannon	contract	0041
project	The Maltravers Social Club Maltravers Lane, Littlehampton West Sussex BN17 5NA	reference	PL.003
title	Proposed Elevations	revision	B
work stage	SA	date	170909
drawn	SA	scale	1:100
file		paper size	A1

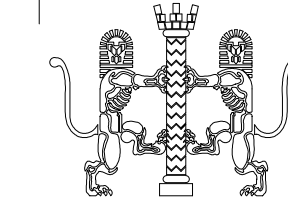

Simon
Atkins

UK Registered Architect

All dimensions to be confirmed on site prior to work commencing. Goods, materials and work to be in accordance with current regulations and standards. Refer to approved drawings and conditions.
© 2017 Simon Atkins. This drawing may not be reproduced or copied without prior consent.

07500 601
@simonatkings.com.au
simonatkings.com.au