



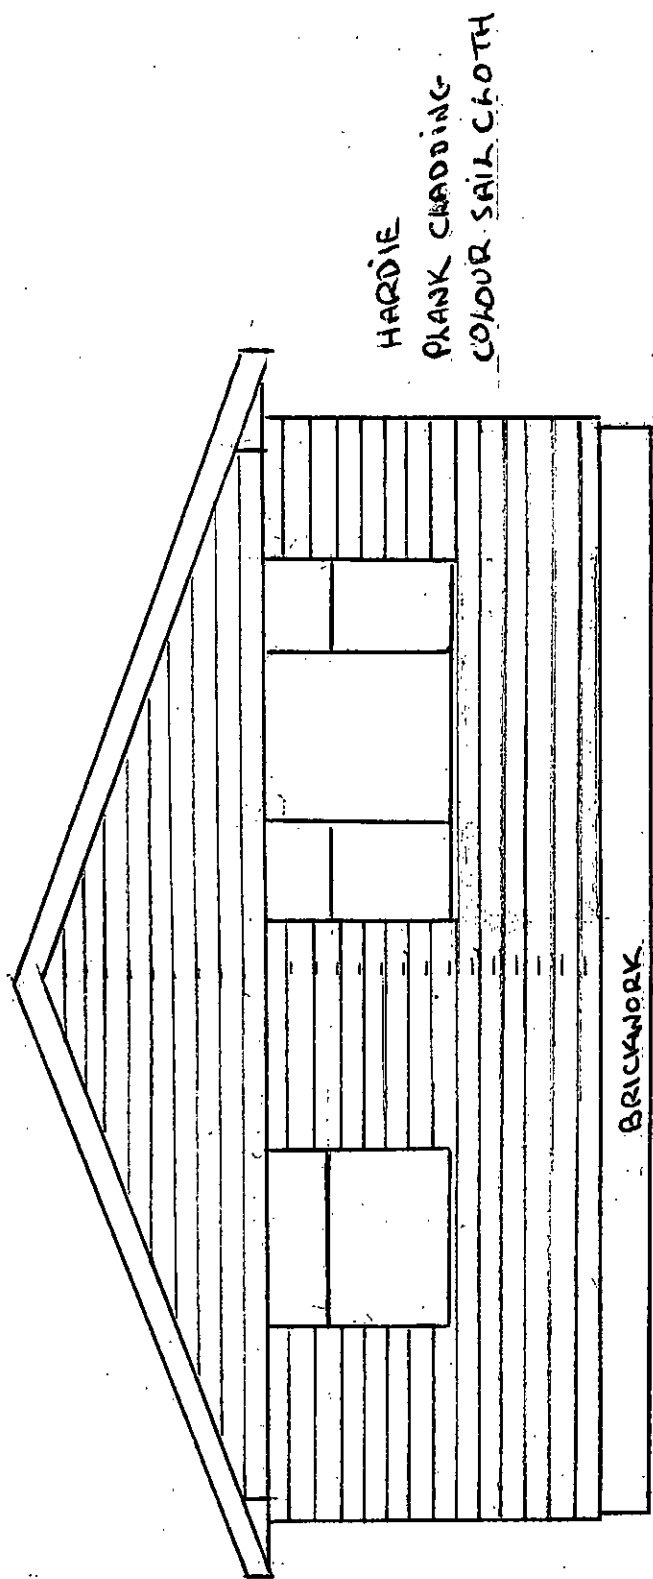

HARDIE
PLANK CLADDING
COLOUR SAIL CLOTH

BRICKWORK

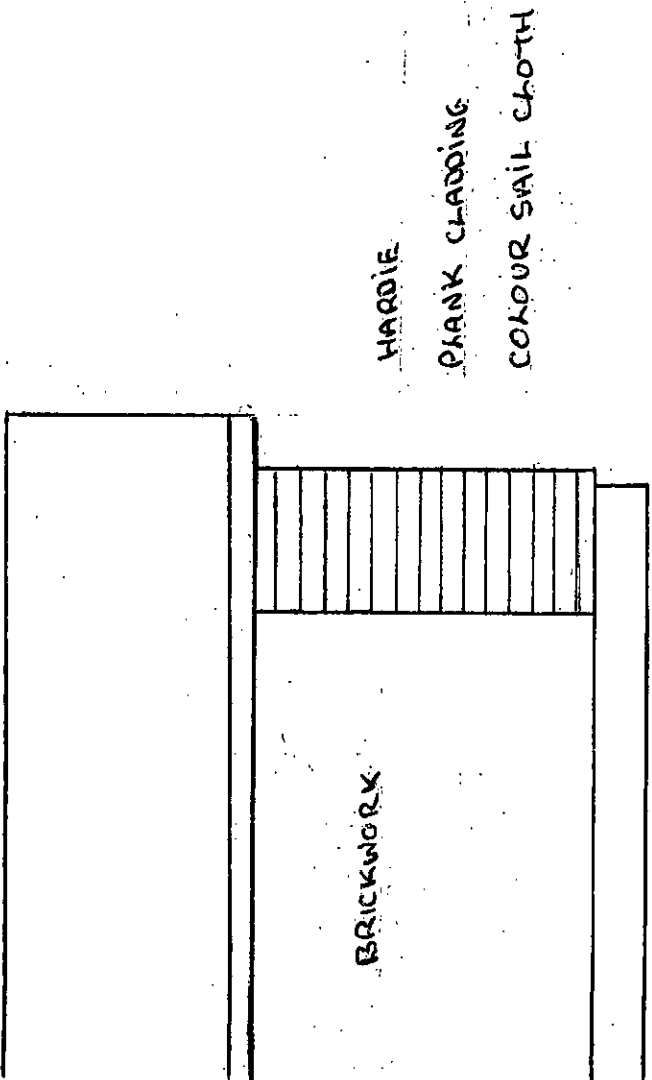


BRICKWORK

HARDIE
PLANK CLADDING
COLOUR SAIL CLOTH

PROPOSED ELEVATIONS

12 HUNDY CLOSE
LITTLEHAMPTON
WEST SUSSEX
BN14 6NX

SCALE 1:50

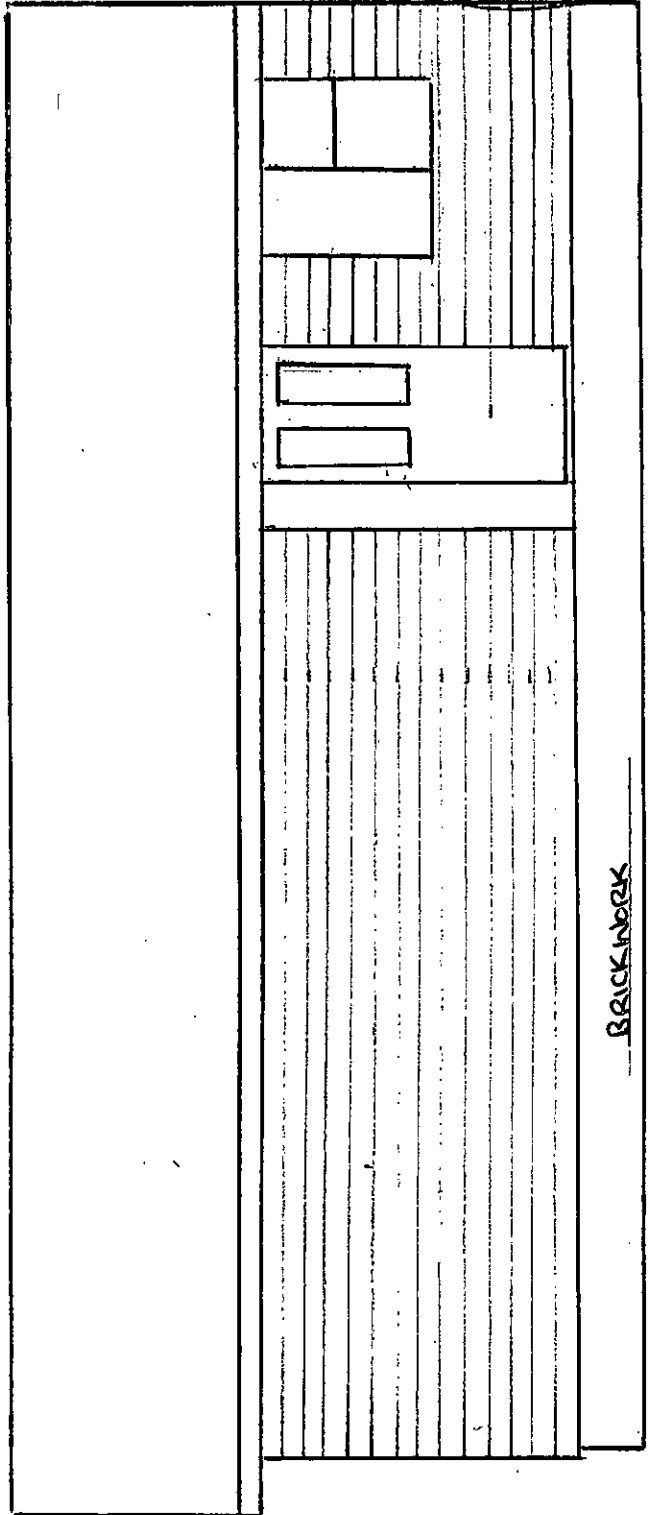

BRICKWORK

HARDIE
PLANK CLADDING
COLOUR SAIL CLOTH