ARUN DISTRICT COUNCIL
No. LU 324 06 L
RECEIVED 28/9/06

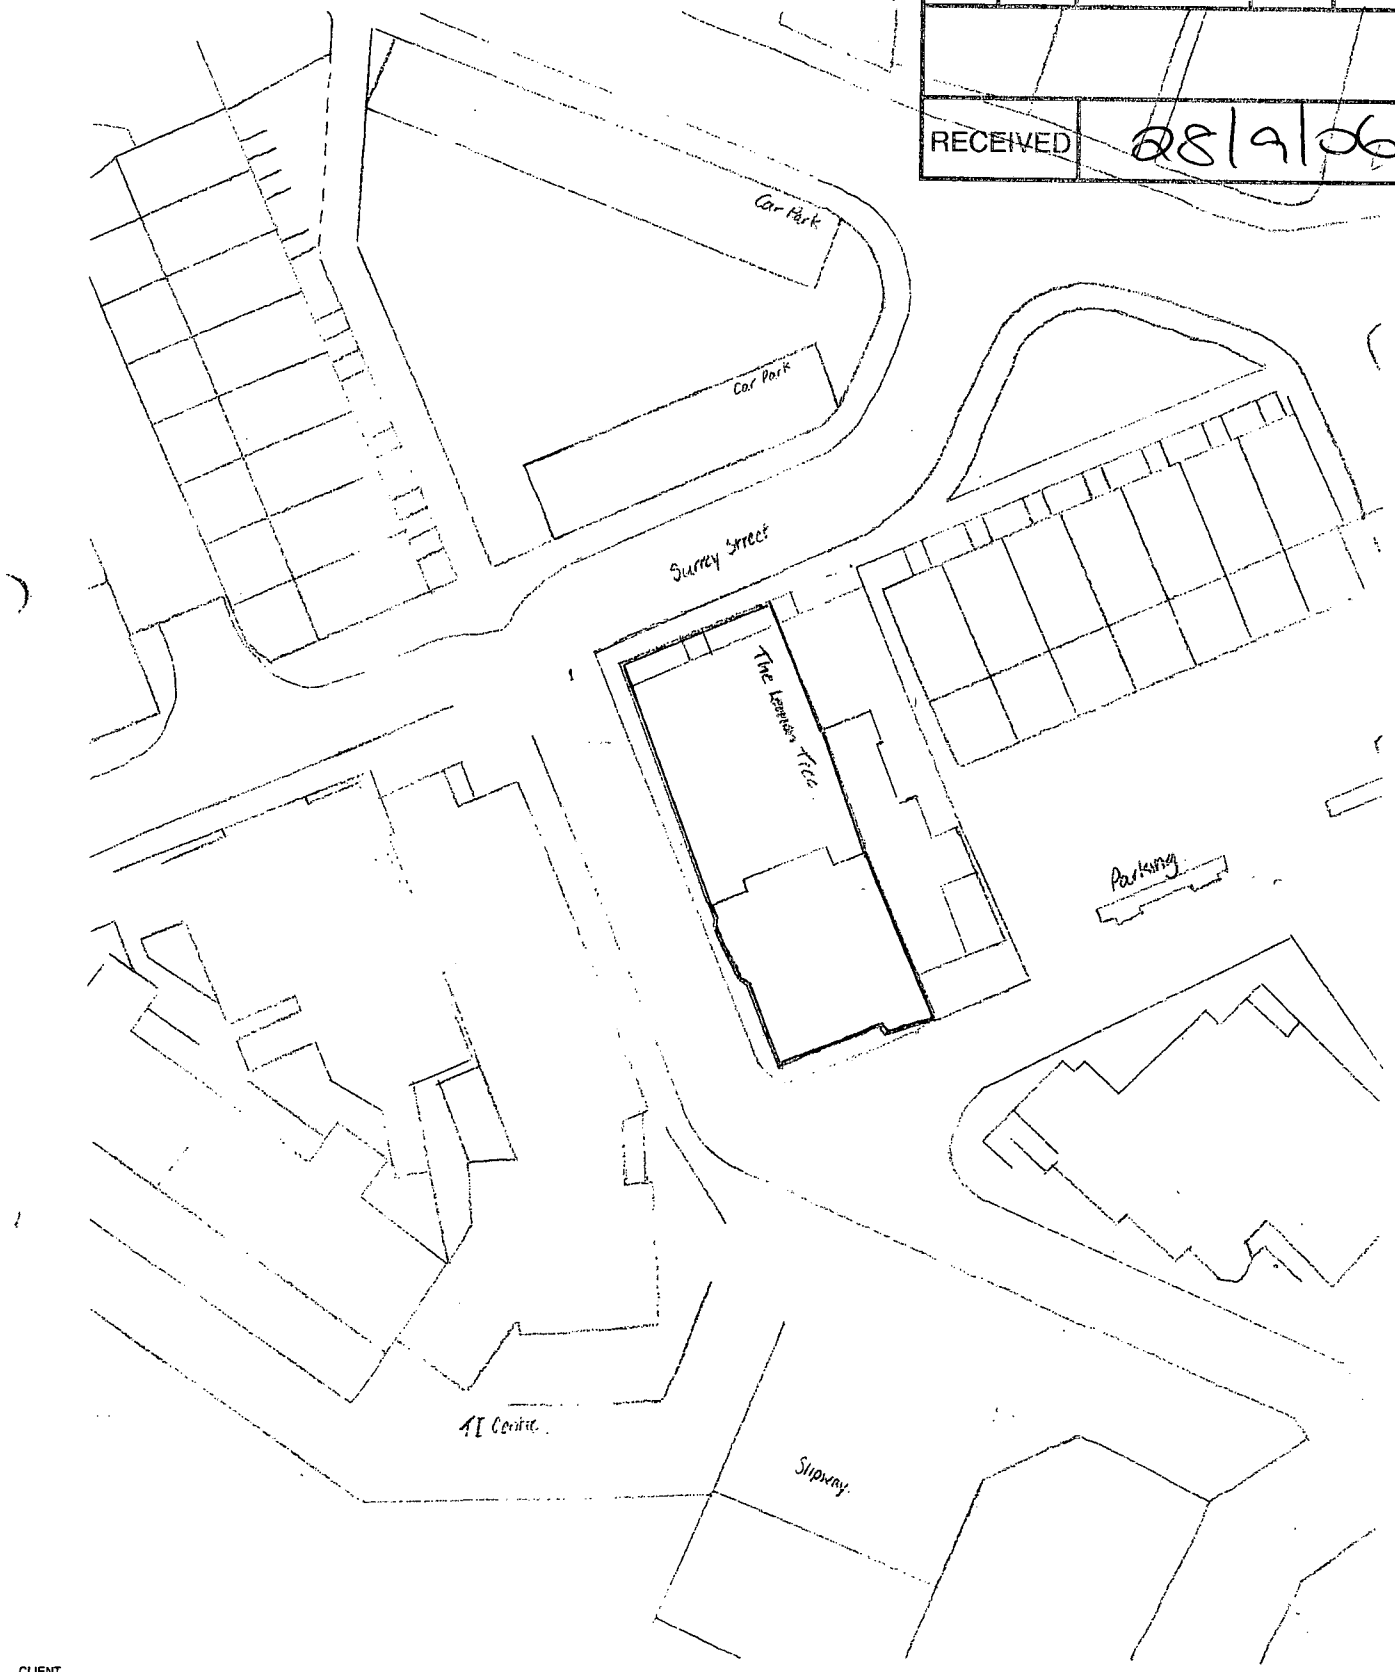

CLIENT
Alan Oliver, Cherfold Finihses

PROJECT
Listed Building Application for the toilet alterations

SITE
Robert Carvers
61 Surrey Street
Littlehampton
West Sussex
BN17 5BJ

REF. NO	FILE \ DWG. NO	DRAWN
1717.01	004	mb
SCALE	DATE	Checked
1:500	July 2006	SH

DRAWING TITLE
LOCATION PLAN

~~(Issue)~~/(Tender)/~~(As Built)~~

The Kiln
76 Franklynn Road
Haywards Heath
West Sussex RH16 4DJ

t : 01444 453364
f : 01444 456144
e : info@hamsonbs.co.uk
w : www.hamsonbs.co.uk

Chartered Surveyors
Asset Management
Planning Supervisors
Health and Safety Consultants

HAMSON
Partnership