ARUN DISTRICT COUNCIL:LU/324/06/L 28/09/20

DO NOT SCALE FROM THIS DRAWING

The contents of this drawing are the Copyright of HAMSON Partnership

REV NO		DATE	DRAWN	APPROVED
A	Addtional of front elevation	30/10/06	mb	sch

Section B-B (Scale 1:50)

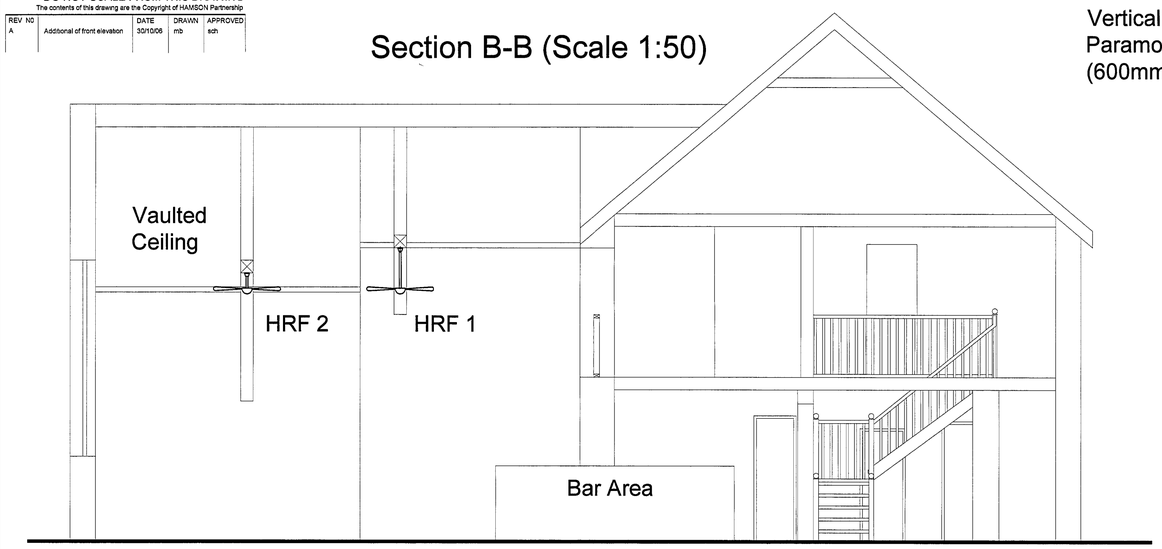

Proposed Side Elevation (Scale 1:50)



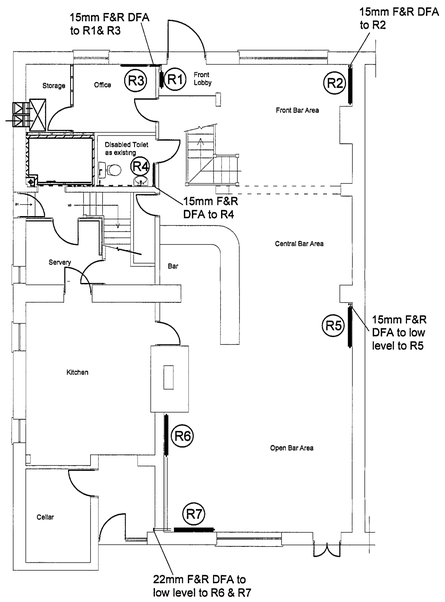

Proposed Ground Floor Layout (Scale 1:100)

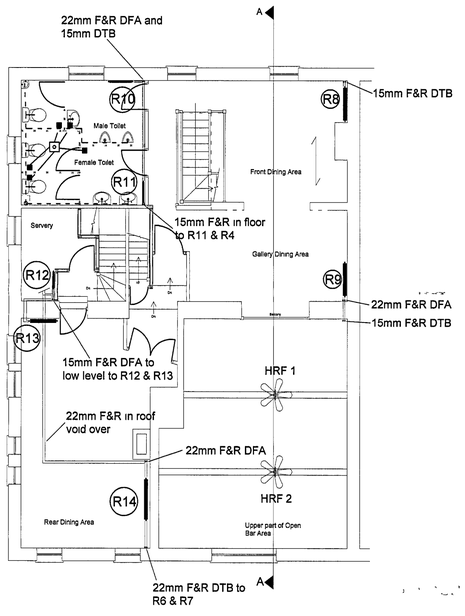

Proposed First Floor Layout (Scale 1:100)

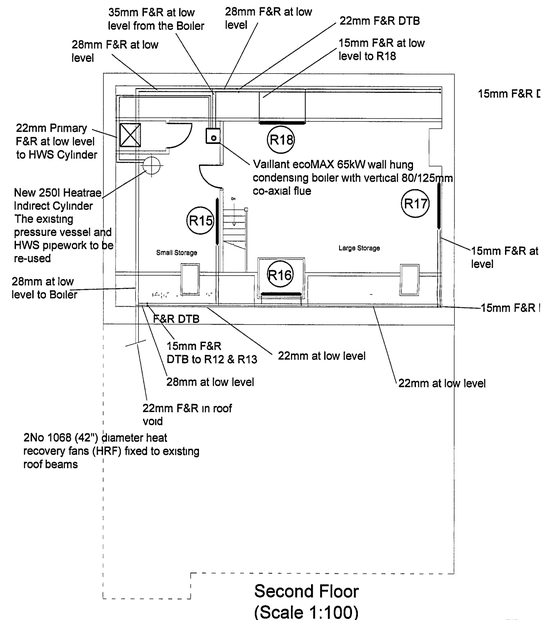

Second Floor (Scale 1:100)

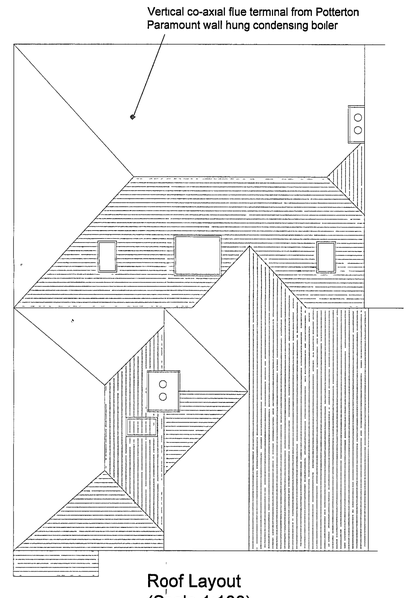

Roof Layout (Scale 1:100)

ARUN DISTRICT COUNCIL
No. LU/324/06/L
RECEIVED 31/10/06

Room	Radiator Ref.	Radiator Name	No. of Radiators	Radiators Output (W)
Ground Floor				
Open GF Bar Lower GF Bar	R5, R6 & R7	Victorian 3 760h x 1250w (20 Sections)	3	3,000W
Front Bar	R2	Victorian 3 760h x 884w (14 Sections)	1	2,101W
Front Lobby	R1	Victorian 3 760h x 457w (7 Sections)	1	1,050W
Office	R3	Dansk - The Plan 600h x 800w x 44d	1	975W
Storage				
Disabled WC	R4	Dansk - The Plan 600h x 600w x 44d	1	731W
First Floor				
Gallery Dining	R9	Victorian 3 760h x 1008w (16 Sections)	1	2,401W
Front dining	R8	Victorian 3 760h x 1008w (16 Sections)	1	2,401W
Rear Dining	R13 R14	Victorian 3 760h x 1008w (17 Sections) 760h x 1250w (20 Sections)	1 1	3,000W 2,551W
Servery	R12	Dansk - The Plan 600h x 500w x 55d	1	685W
Male WC	R10	Dansk - The Plan 600h x 700w x 55d	1	960W
Female WC	R11	Dansk - The Plan 600h x 600w x 55d	1	823W
2nd Floor				
Large Store	R16, R17 & R18	Dansk - The Plan 800h x 1200w x 62d 800h x 1400w x 62d	1 2	2,625W 3,063W
Small Store	R15	Dansk - The Plan 800h x 1400w x 62d	1	3,063W
Heat Recovry Fans				
Small Store	HR1 & Hr2	2no Fantasia Pheonix Ref 111795 1068mmdia (42") -antique brass, complete with remote contol		



Proposed Front Elevation (Scale 1:50)

CLIENT
Alan Oliver, Cherfold Fnihses

PROJECT
Listed Building Application for the Installation of Gas Central Heating

SITE
The Lemon Tree
61 Surrey Street
Littlehampton
West Sussex
BN17 5BJ

REF NO	FILE \ DWG NO	DRAWN
1717.01	005	mb
SCALE	DATE	Revision
Various	September 2006	A

DRAWING TITLE
Floor layouts, Elevations and Sections

~~(Issue)~~/(Tender)/~~(As Built)~~

HAMSON Partnership

The Kiln
76 Franklynn Road
Haywards Heath
West Sussex RH16 4DJ

t 01444 453364
f 01444 456144
e info@hamsonbs co uk
w www hamsonbs co uk

Chartered Surveyors
Asset Management
Planning Supervisors
Health and Safety Consultants