
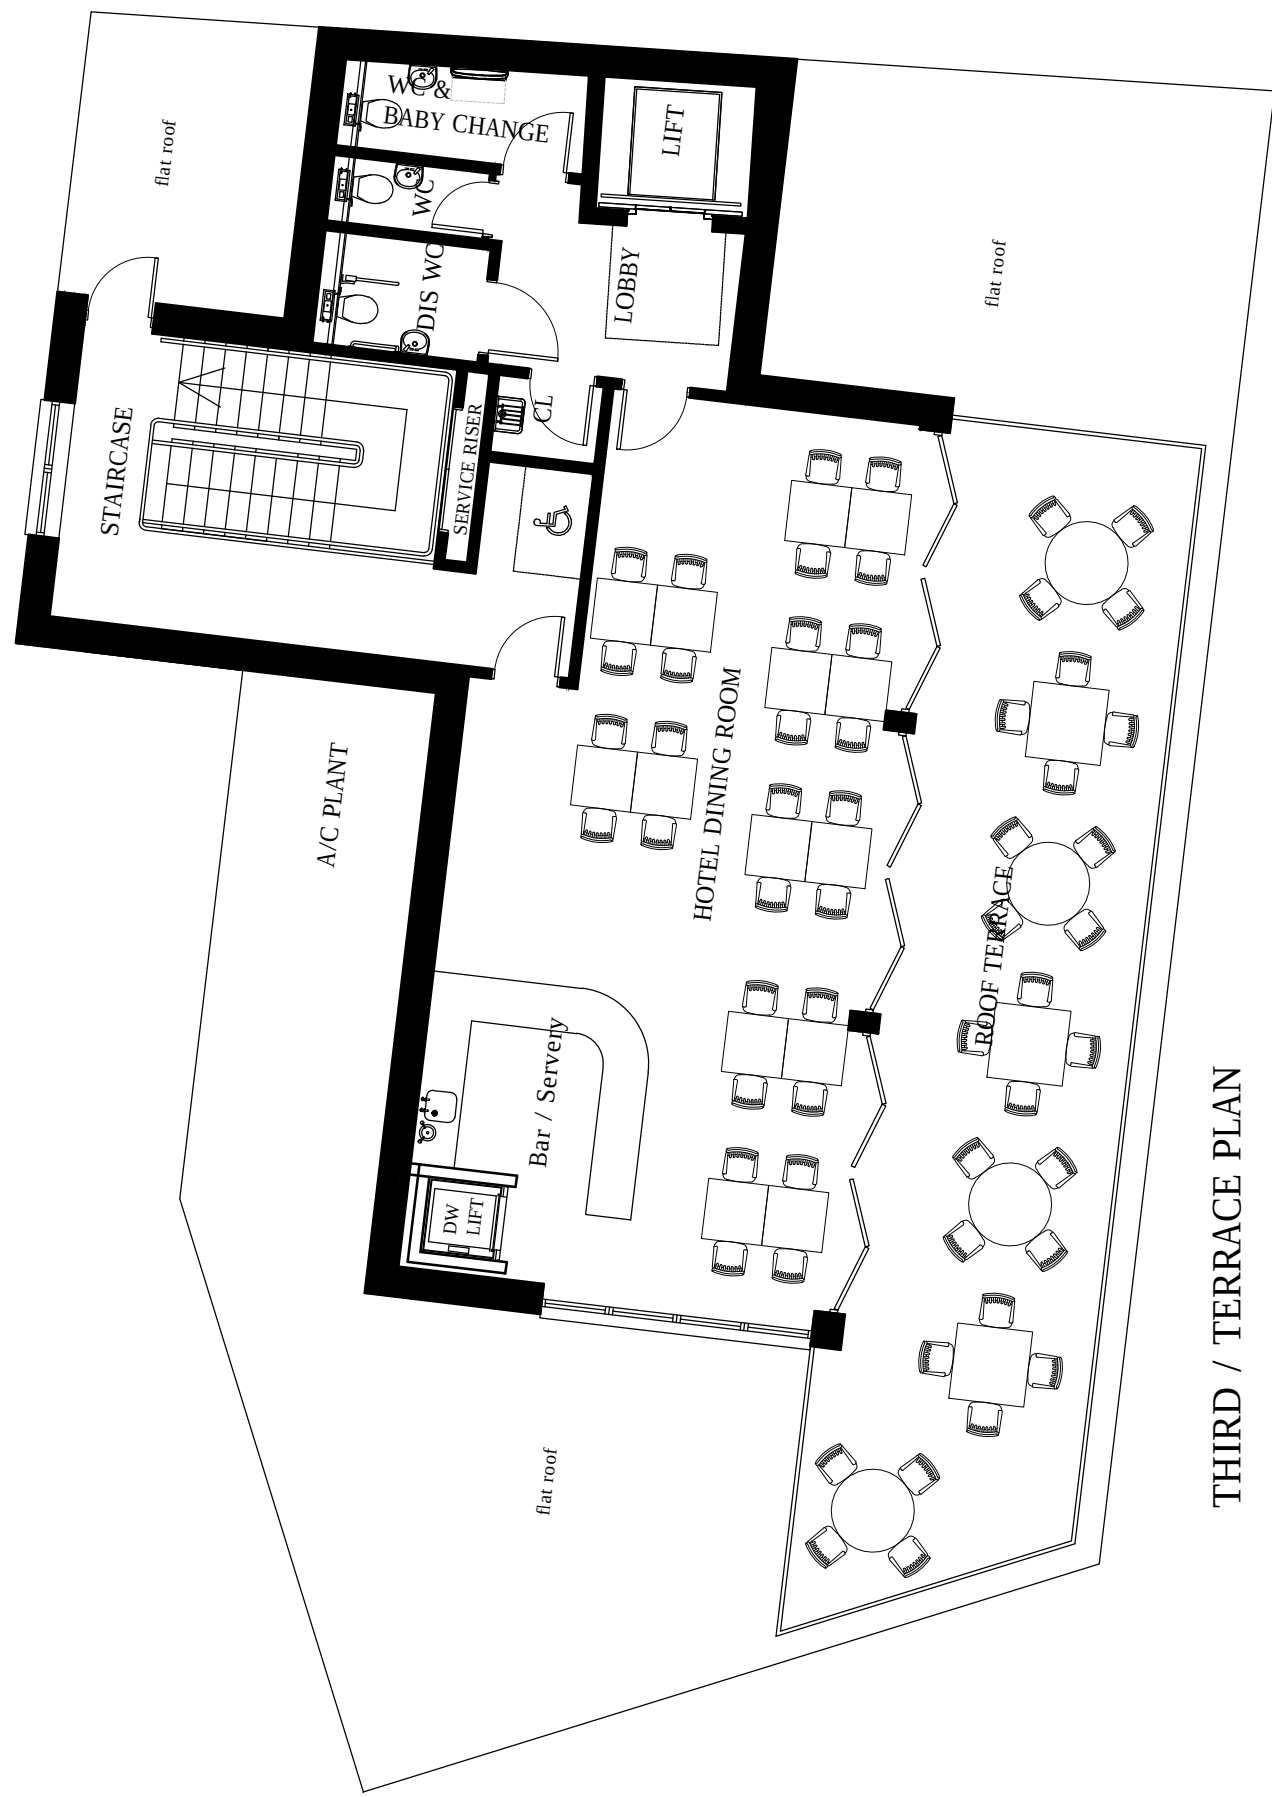
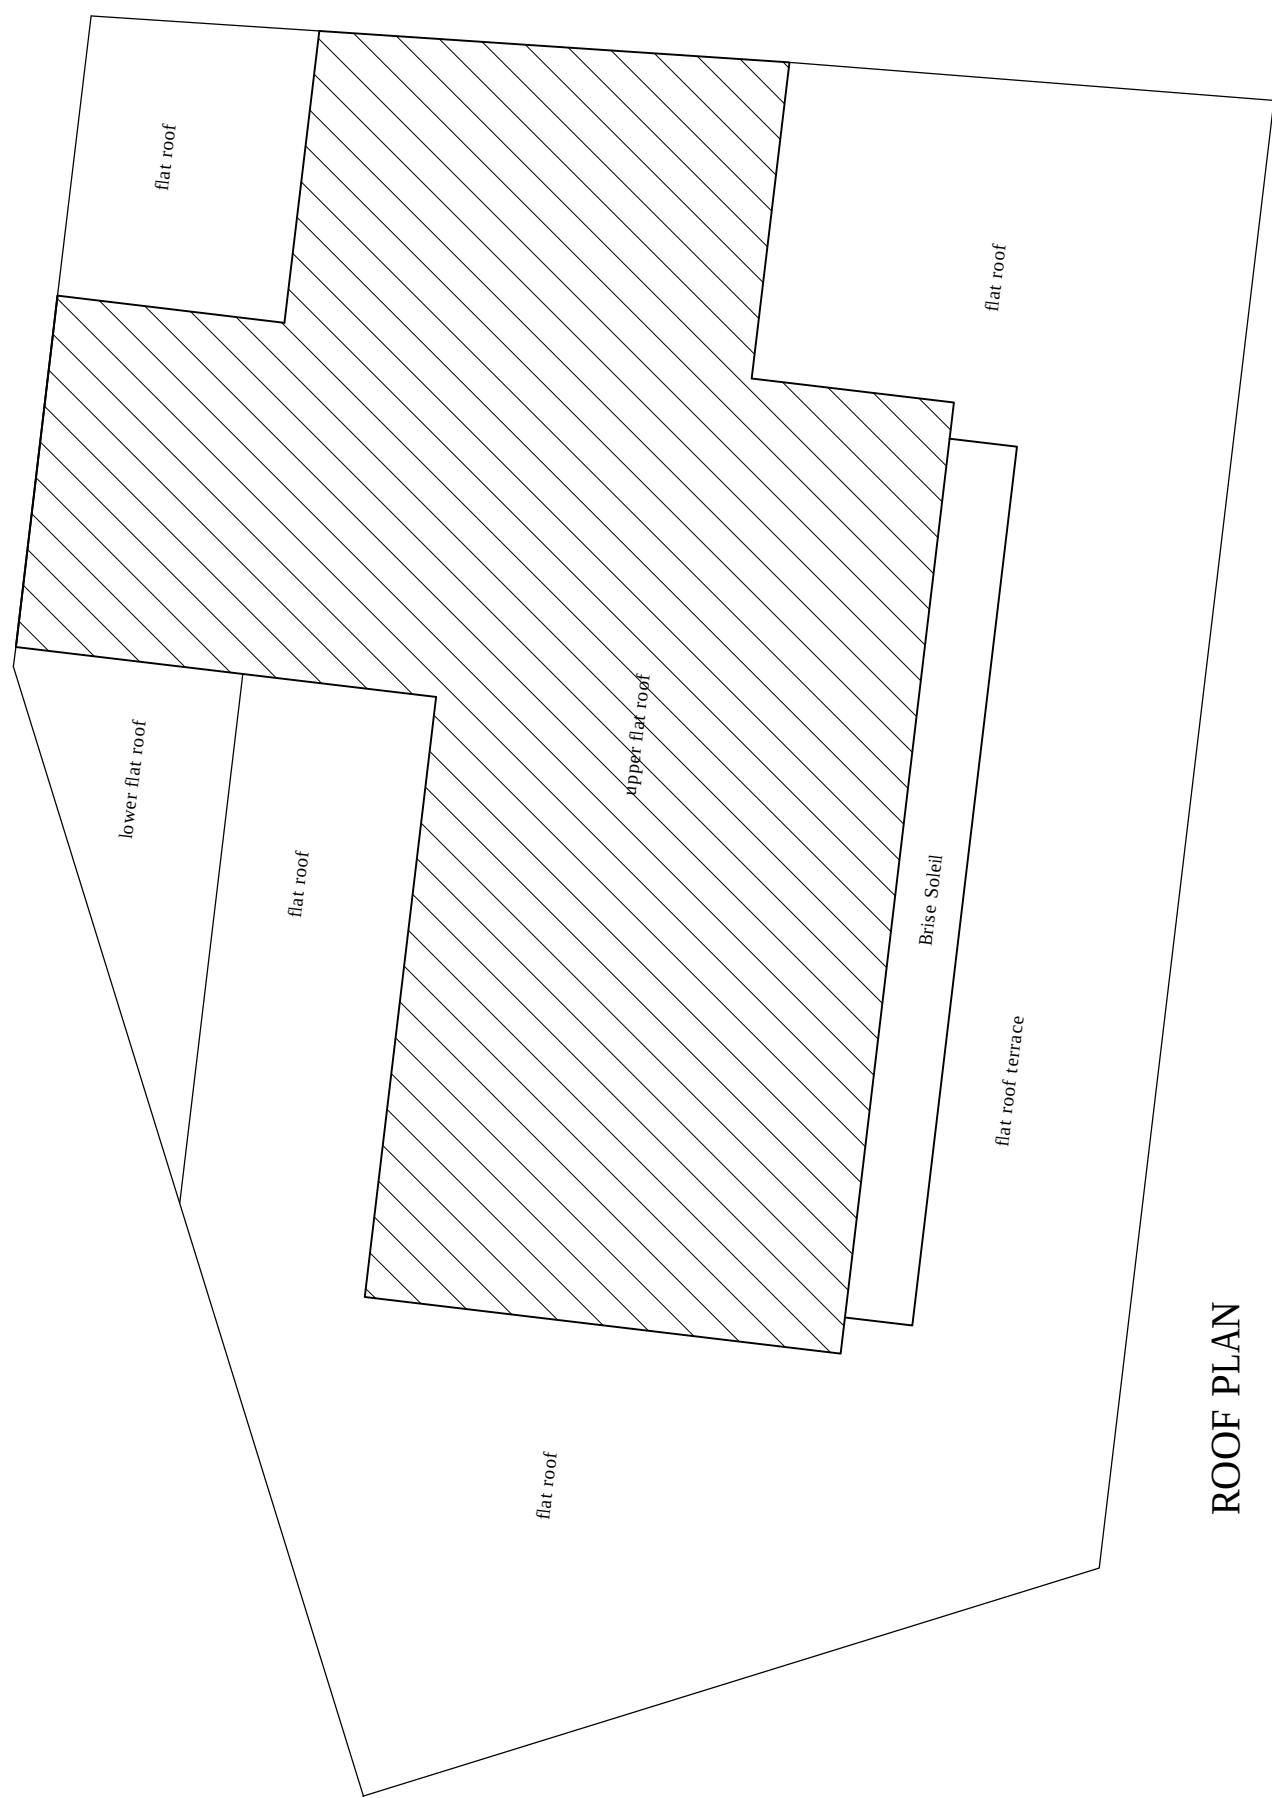
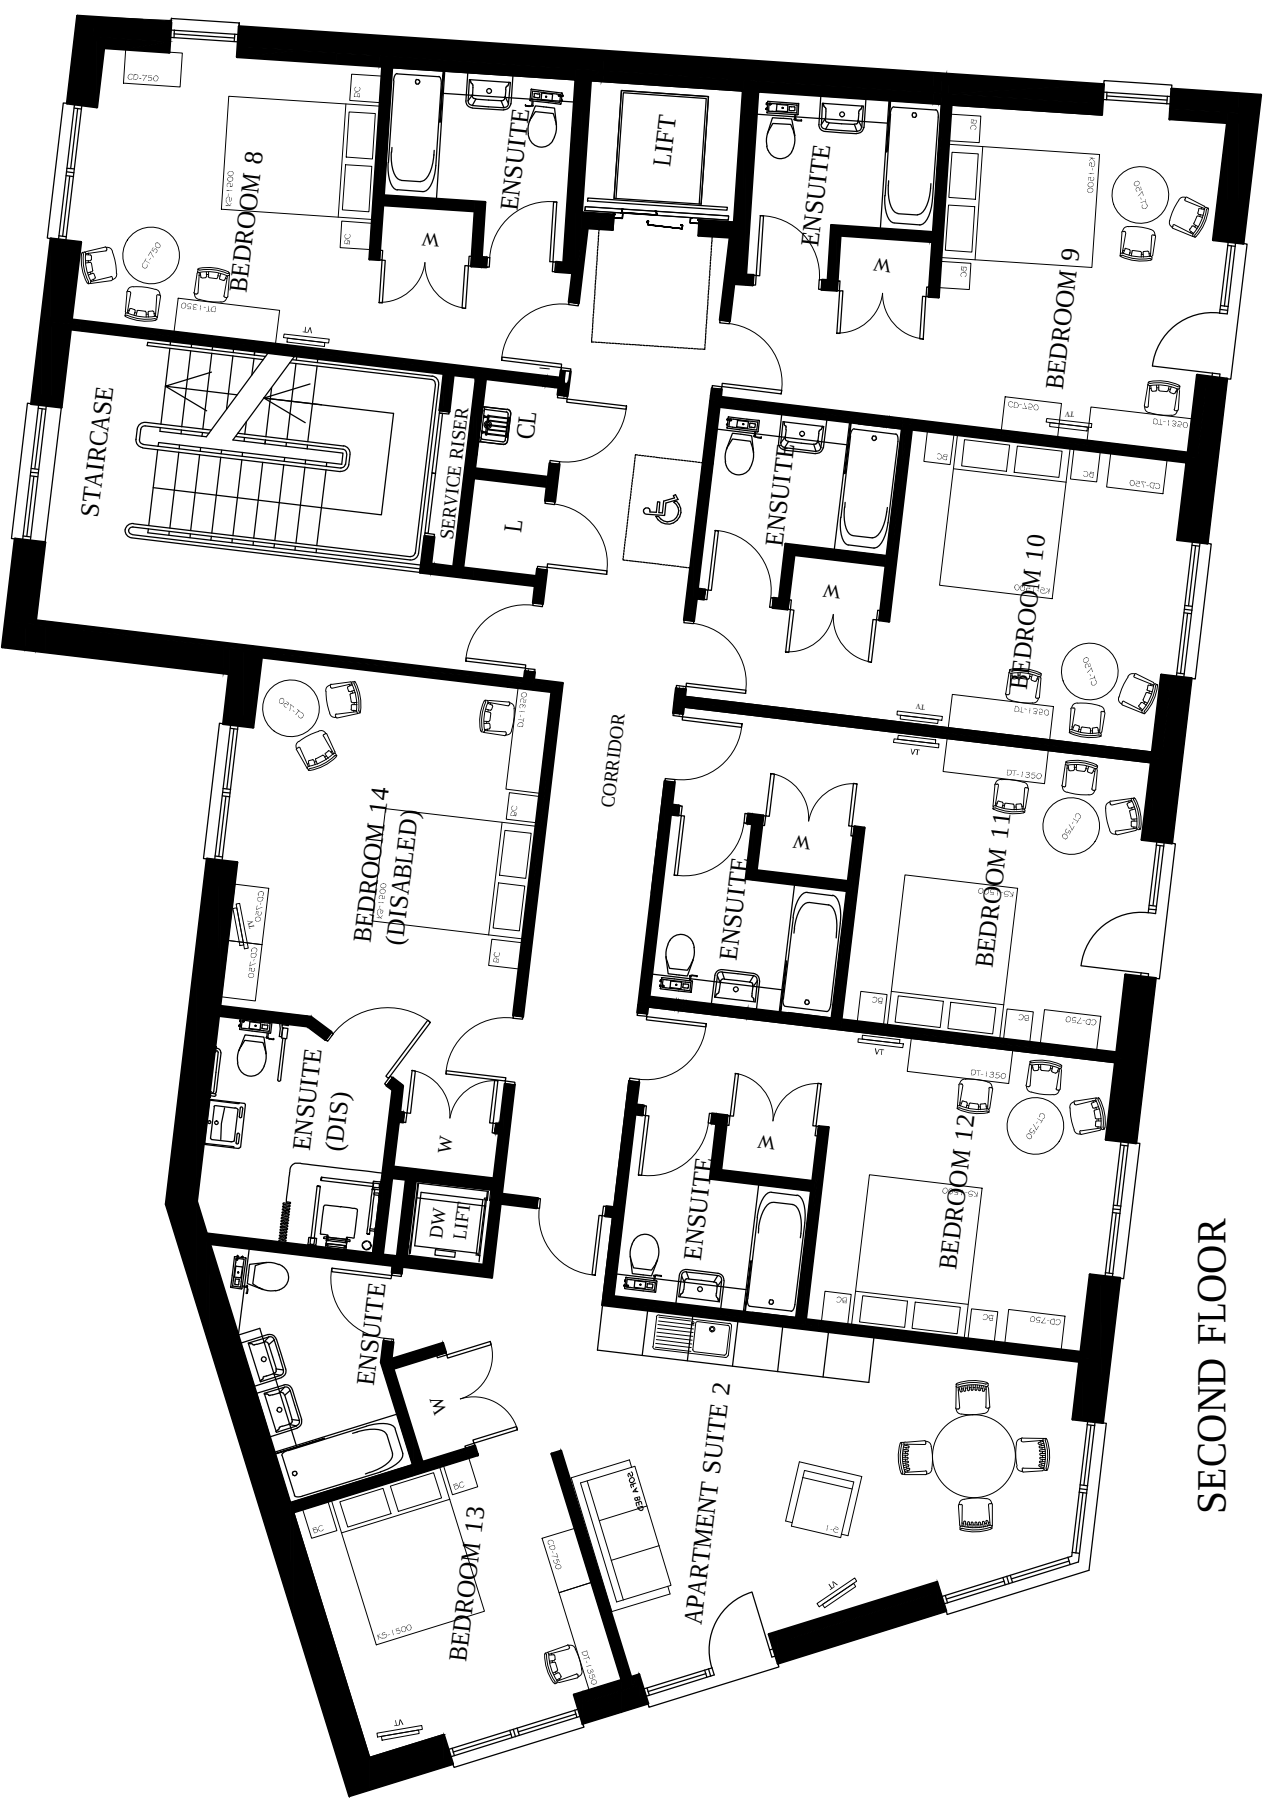


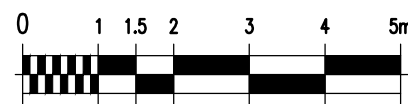

REV.	AMENDMENT	BY	DATE
		19 Pyrford Close Nyetimber, Bognor Regis West Sussex PO21 3NL Tel: 01243 263200 studio@bayside-architectural.co.uk www.bayside-architectural.co.uk	
ARCHITECTURAL DESIGN LIMITED			
CLIENT'S NAME			
Mr & Mrs Stojanovski			
JOB TITLE			
Nelson Hotel			
Pier Road, Littlehampton			
DRAWING TITLE			
Proposed Plans			
SCALE@A1		DATE	
1:100		Oct 18	
JOB NO	DRAWING NO	REV	
017	PL-03	-	
STATUS	DRAWN		SCB
Planning			

DO NOT SCALE FROM THIS DRAWING EXCEPT FOR PLANNING PURPOSES ONLY.

ALL DIMENSIONS MUST BE CHECKED ON SITE BY CONTRACTOR. ANY DISCREPANCIES SHOULD BE HIGHLIGHTED AS SOON AS POSSIBLE FOR CONFIRMATION BEFORE WORK PROCEEDS.

ALL DIMENSIONS ARE IN MILLIMETERS. IF IN DOUBT ASK.

