



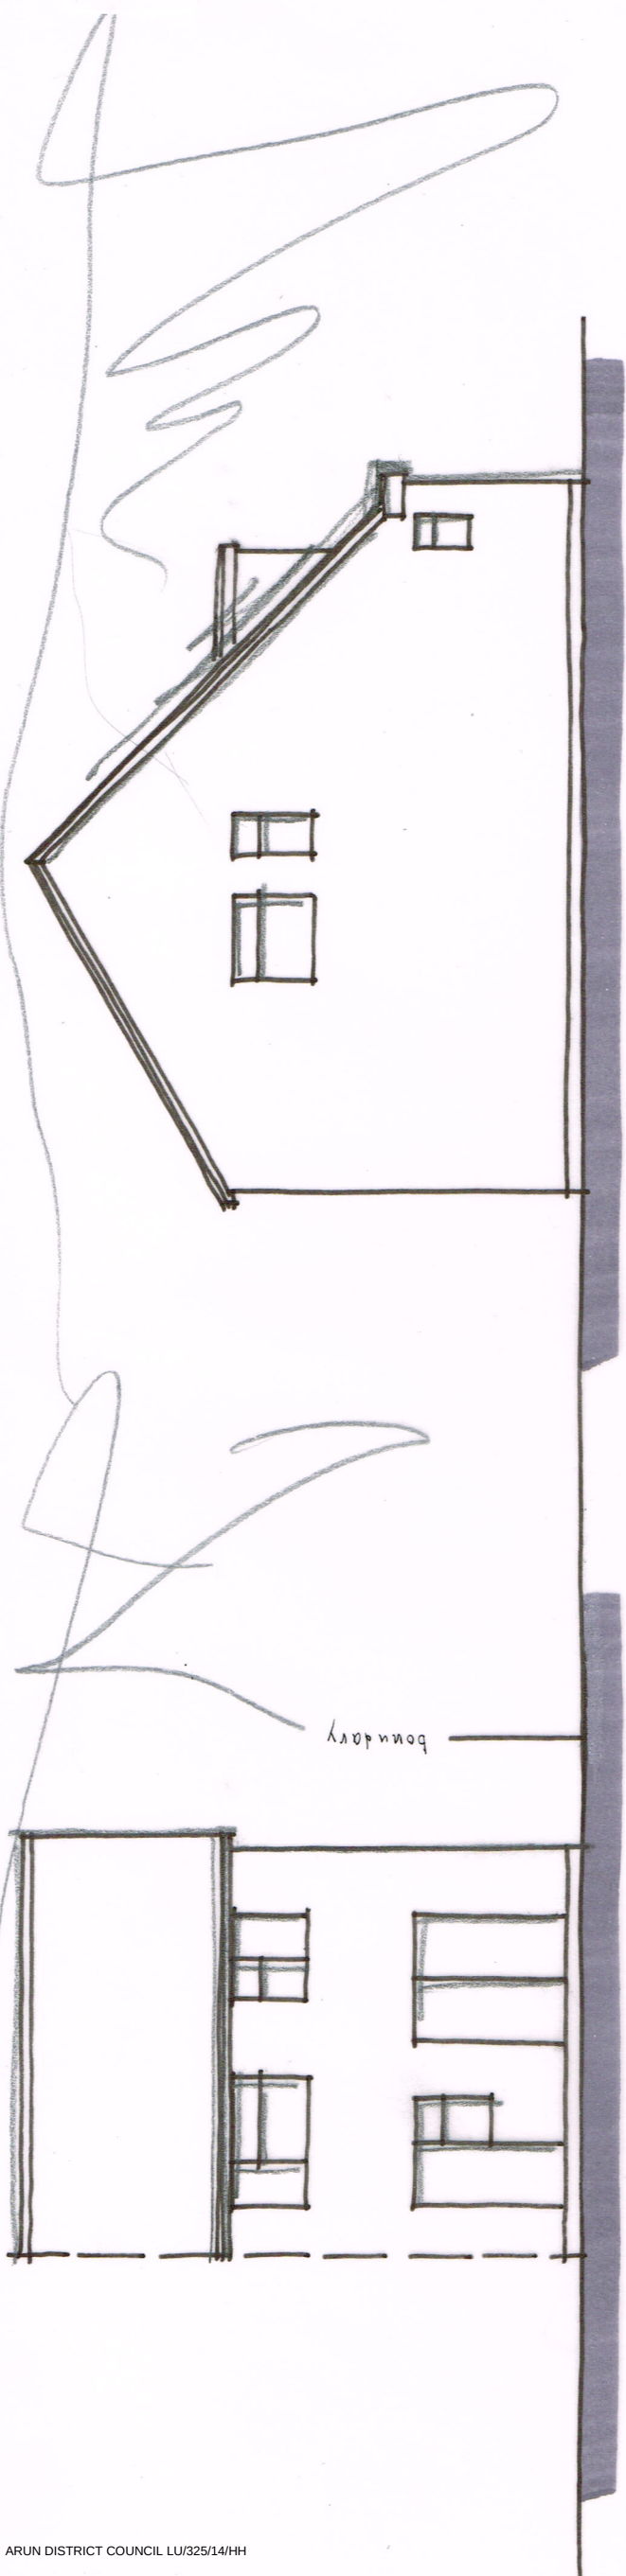


SIDE ELEVATION 1:100

REAR

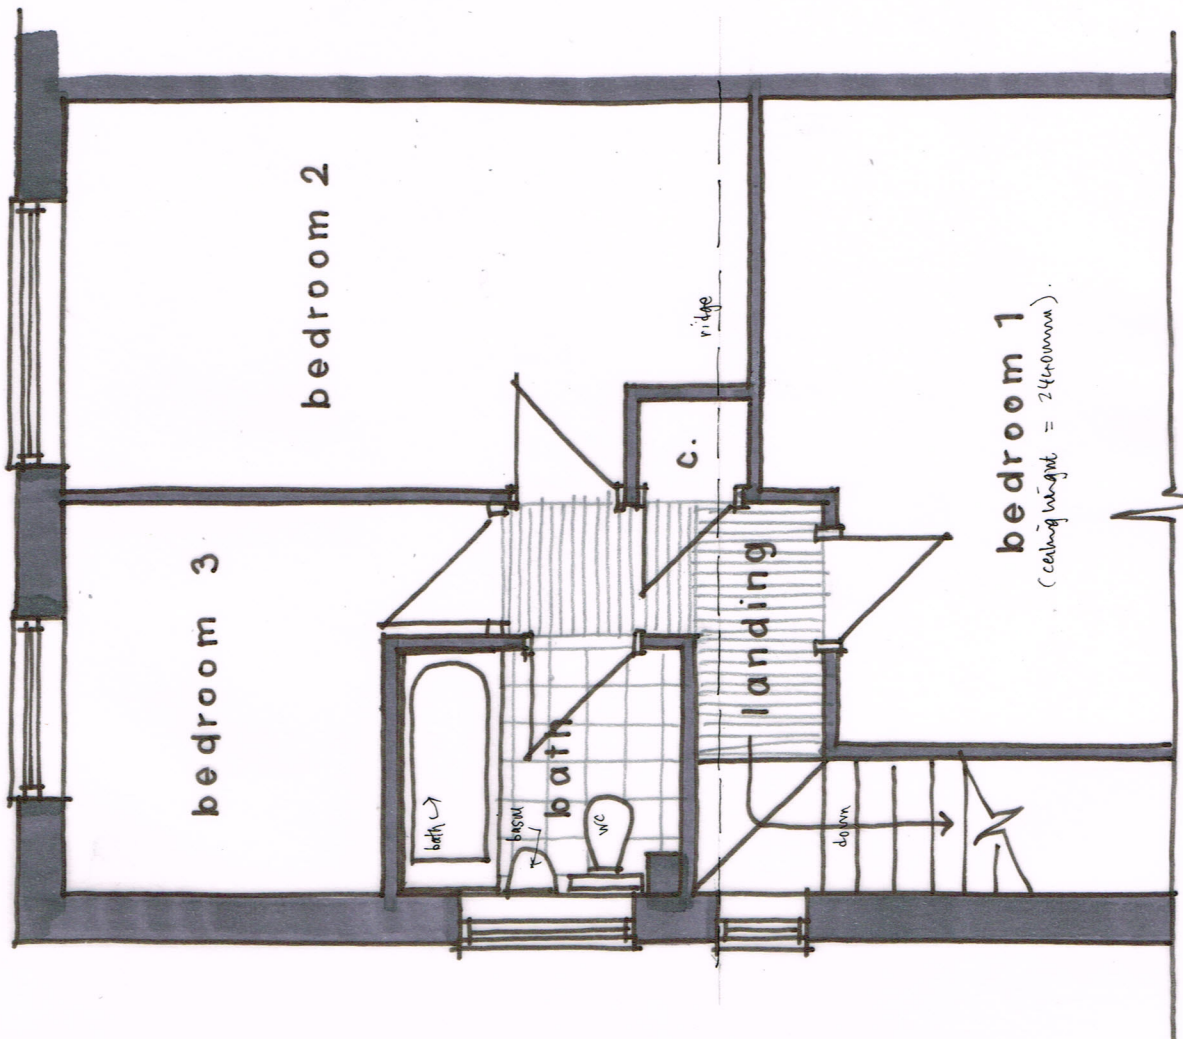

1st FLOOR PLAN

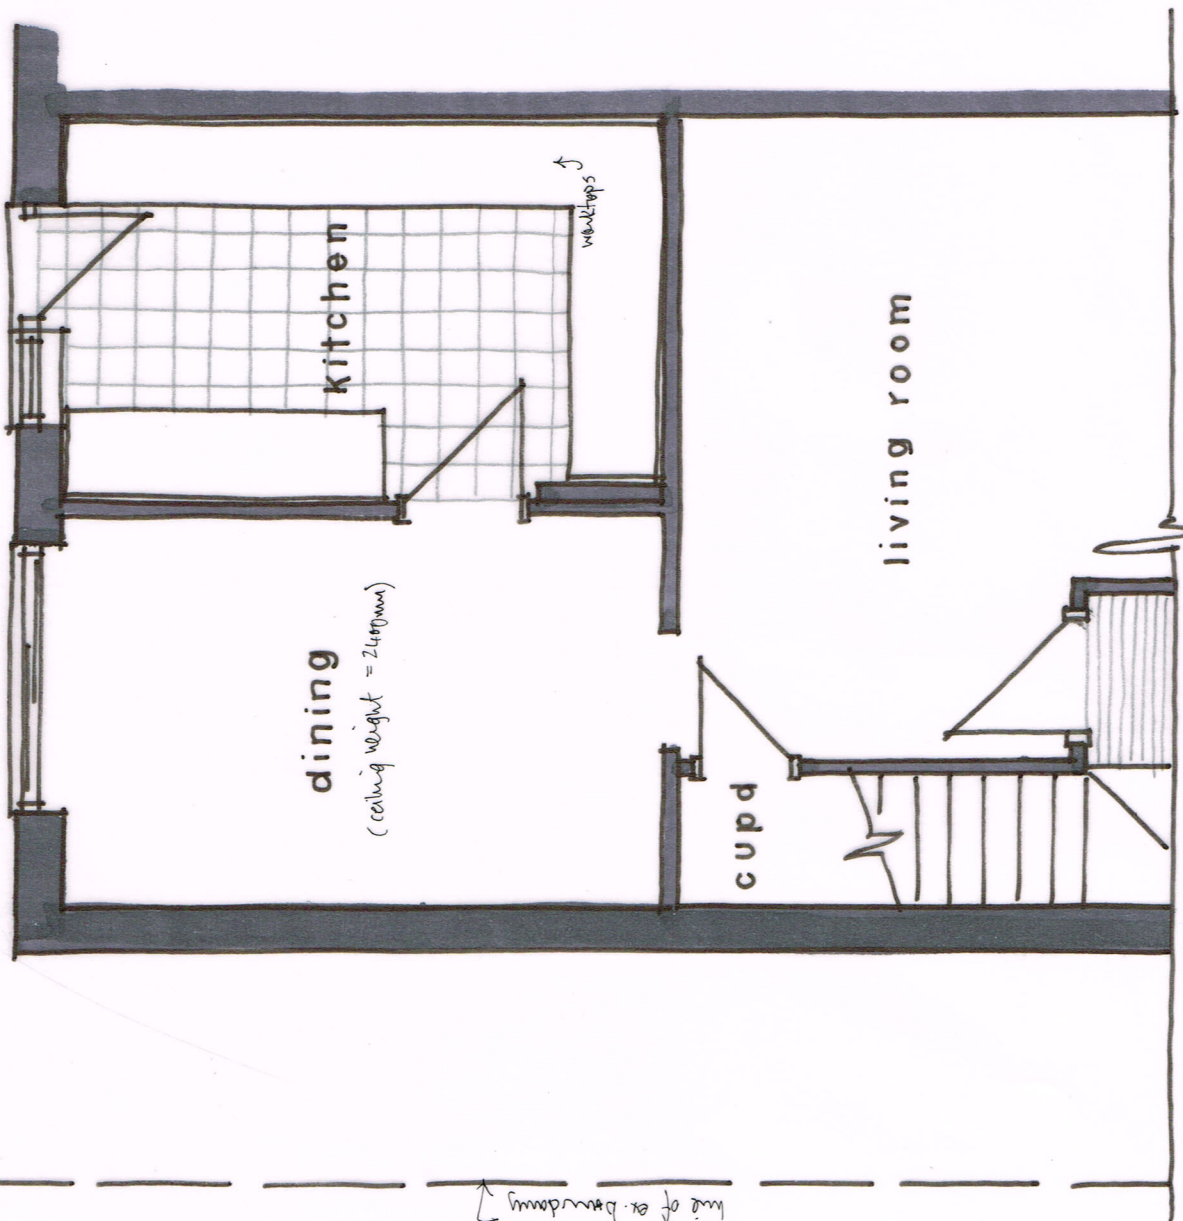

GROUND FLOOR PLAN 1:50 @ A3

