



PROPOSED ELEVATIONS 1:100@ A3

Wayne Gander MCIAT
Architectural Technologist
98 Durrington Lane
Worthing
West Sussex BN13 2RQ
Tel. 01903 694817

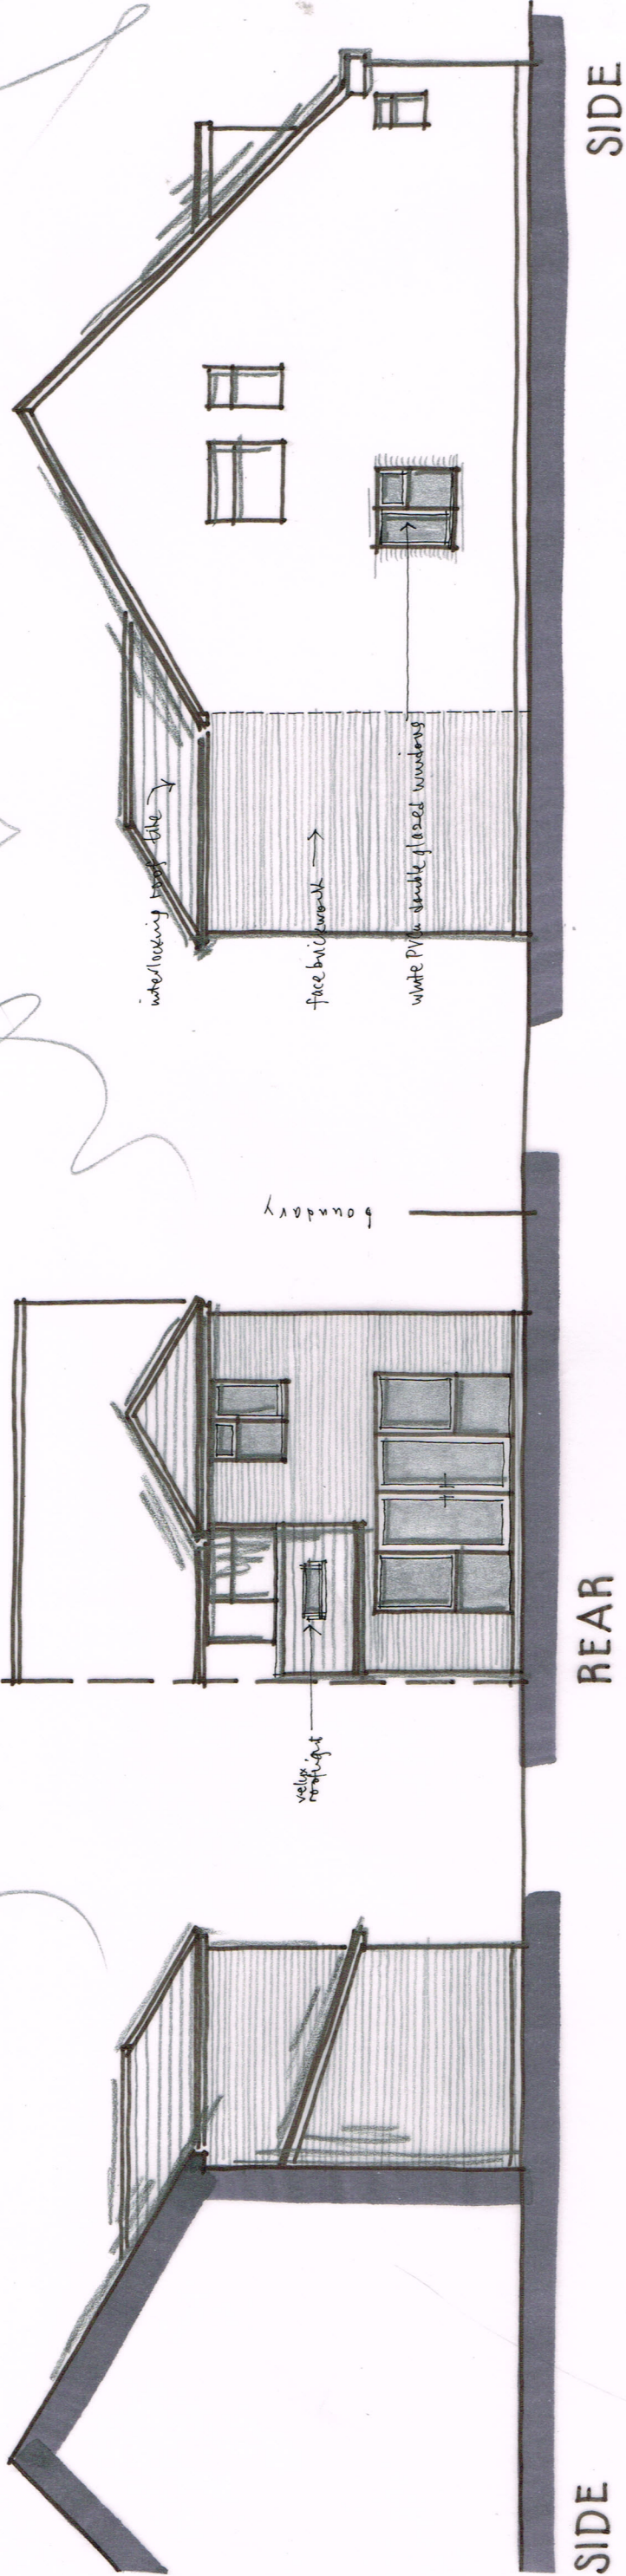

0 1 2 3 4 5 m
metres

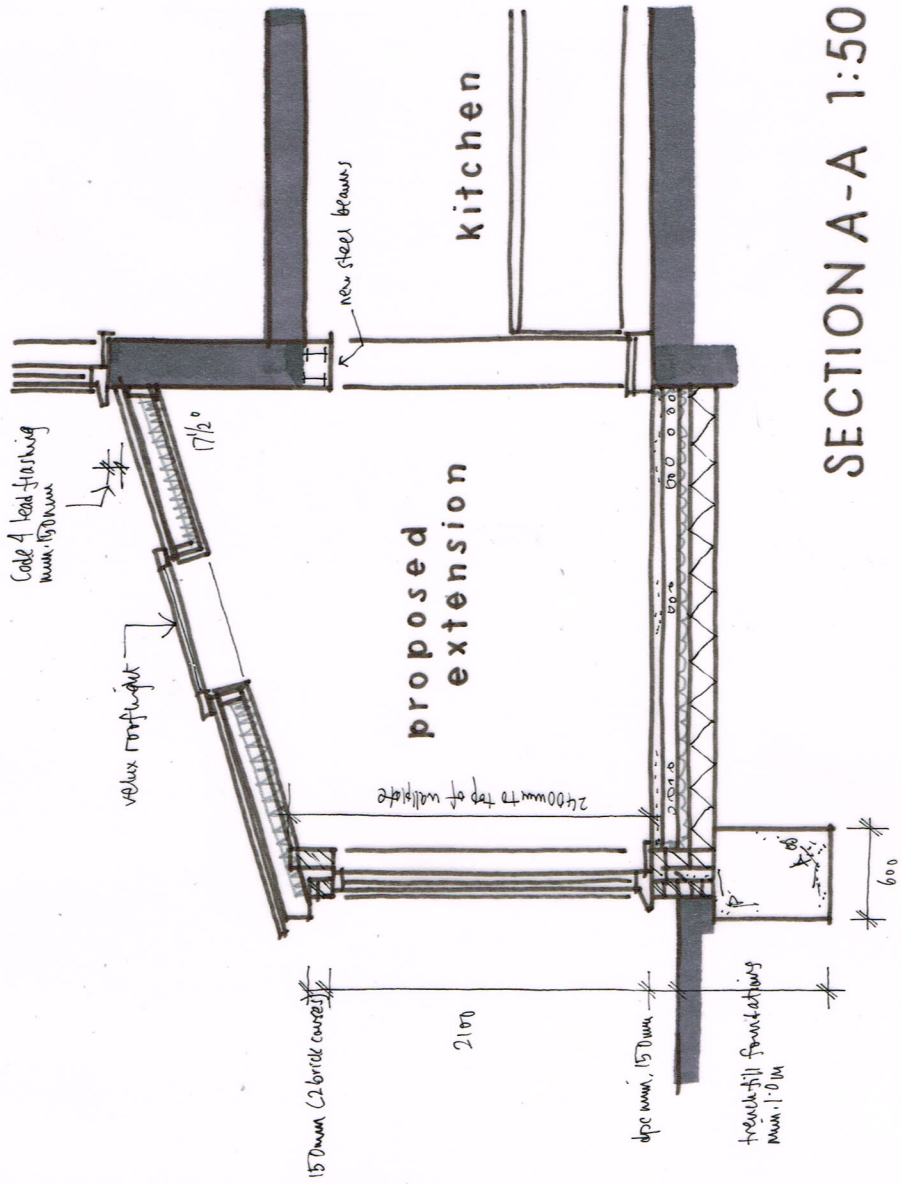

SECTION A-A 1:50