
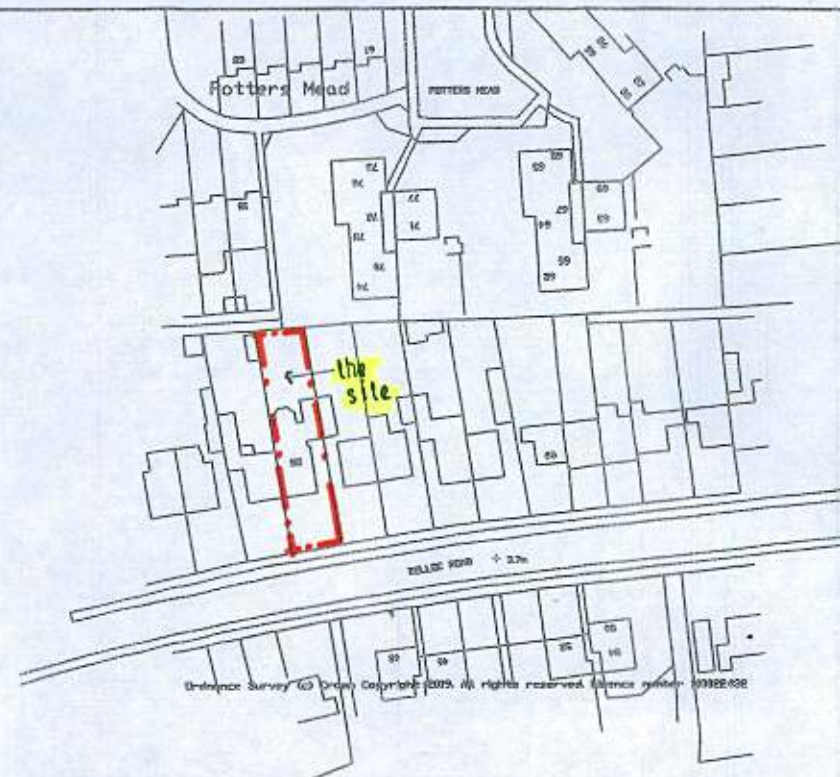


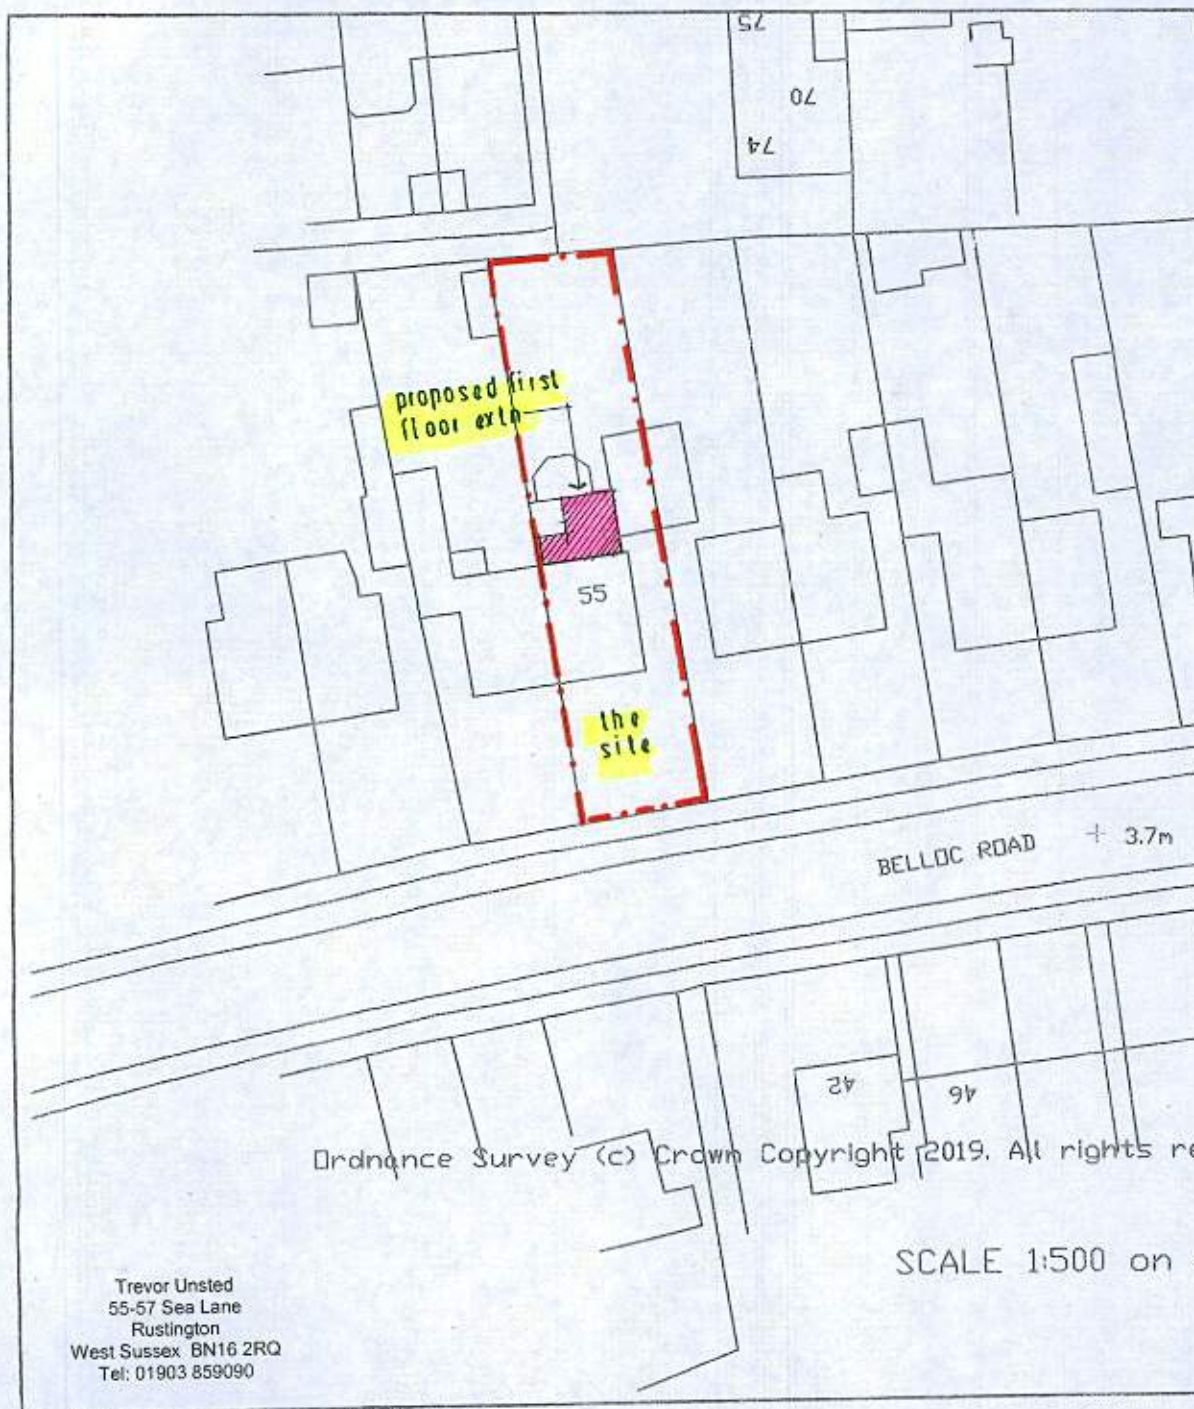

LOCATION 1:1250 on A4

PROPOSED 1ST FLOOR EXTENSION
 55 Belloc Road
 Wick
 Littlehampton
 BN17 7EZ
 for MR&MRS: S.HOPKINS.

19/4671 / 2

Trevor Unsted
 55-57 Sea Lane
 Rustington
 West Sussex BN16 2RQ
 Tel: 01903 859090