
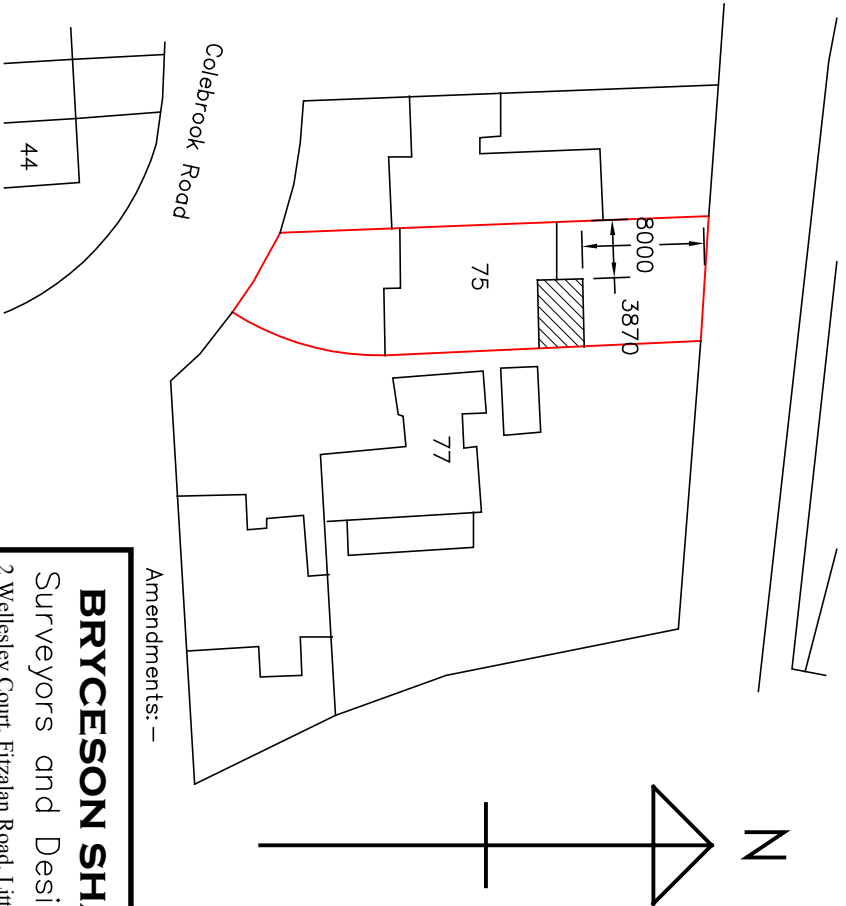
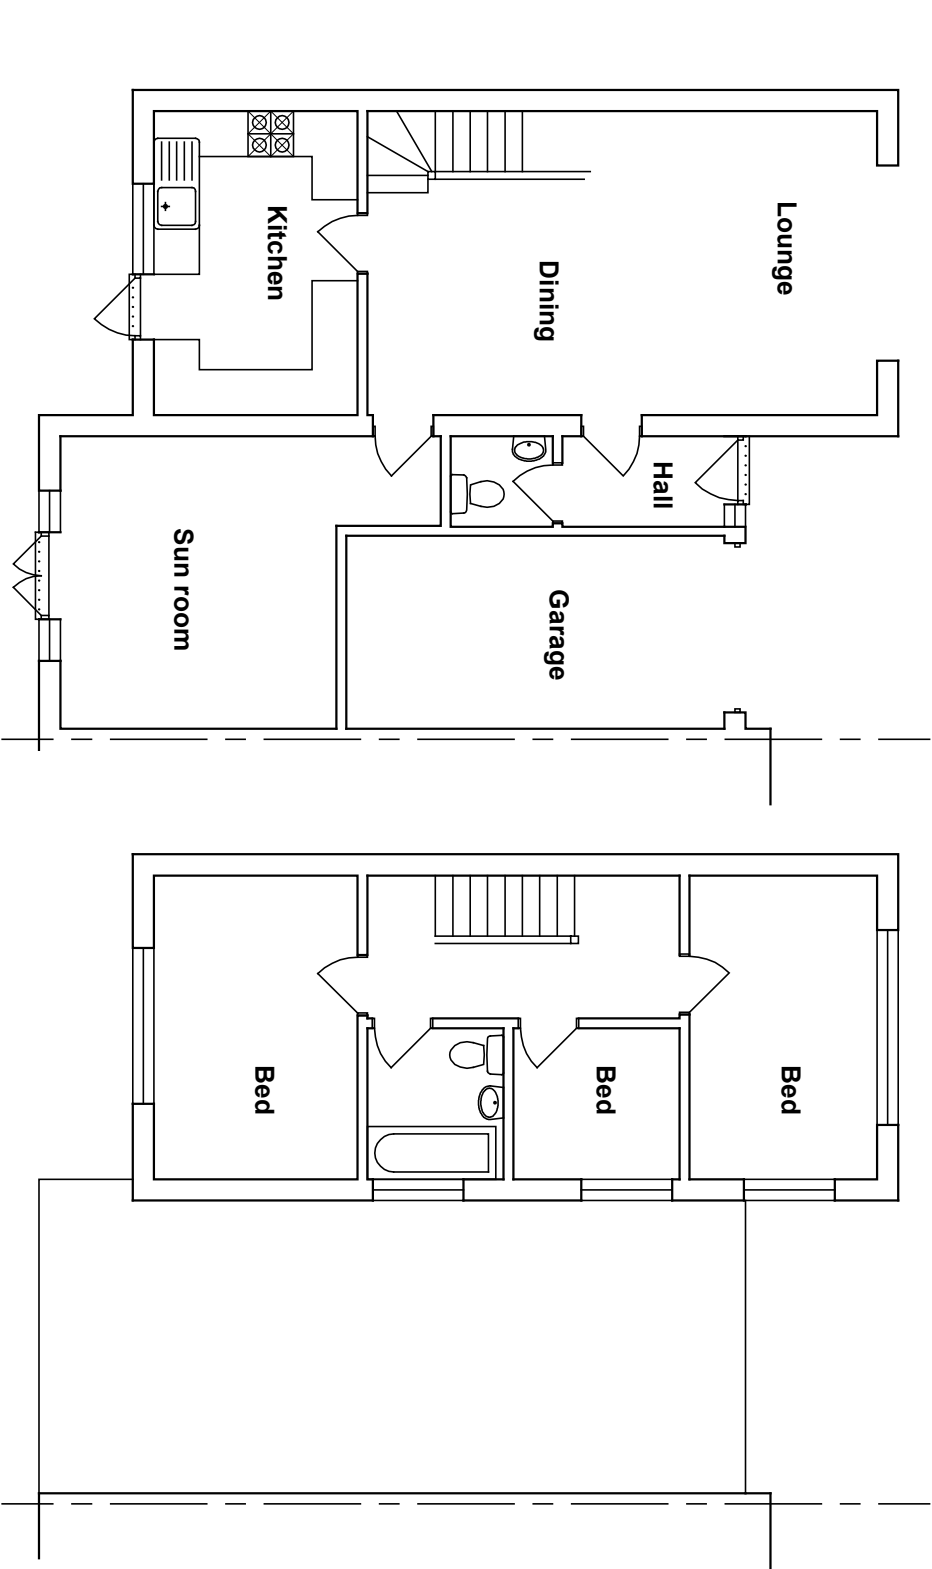
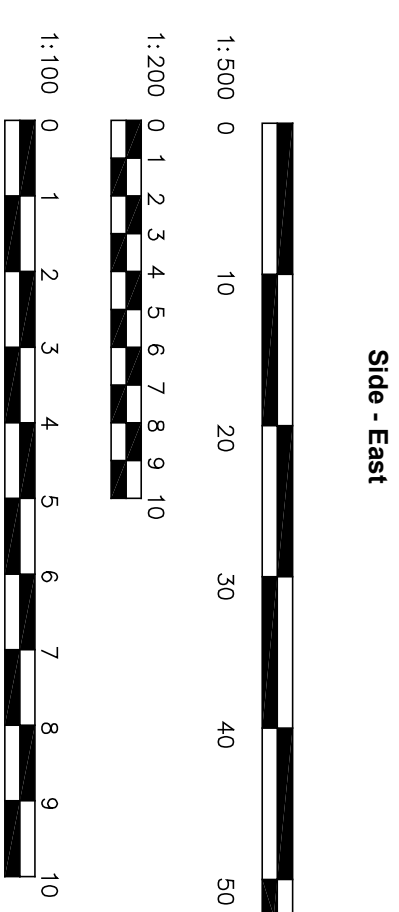
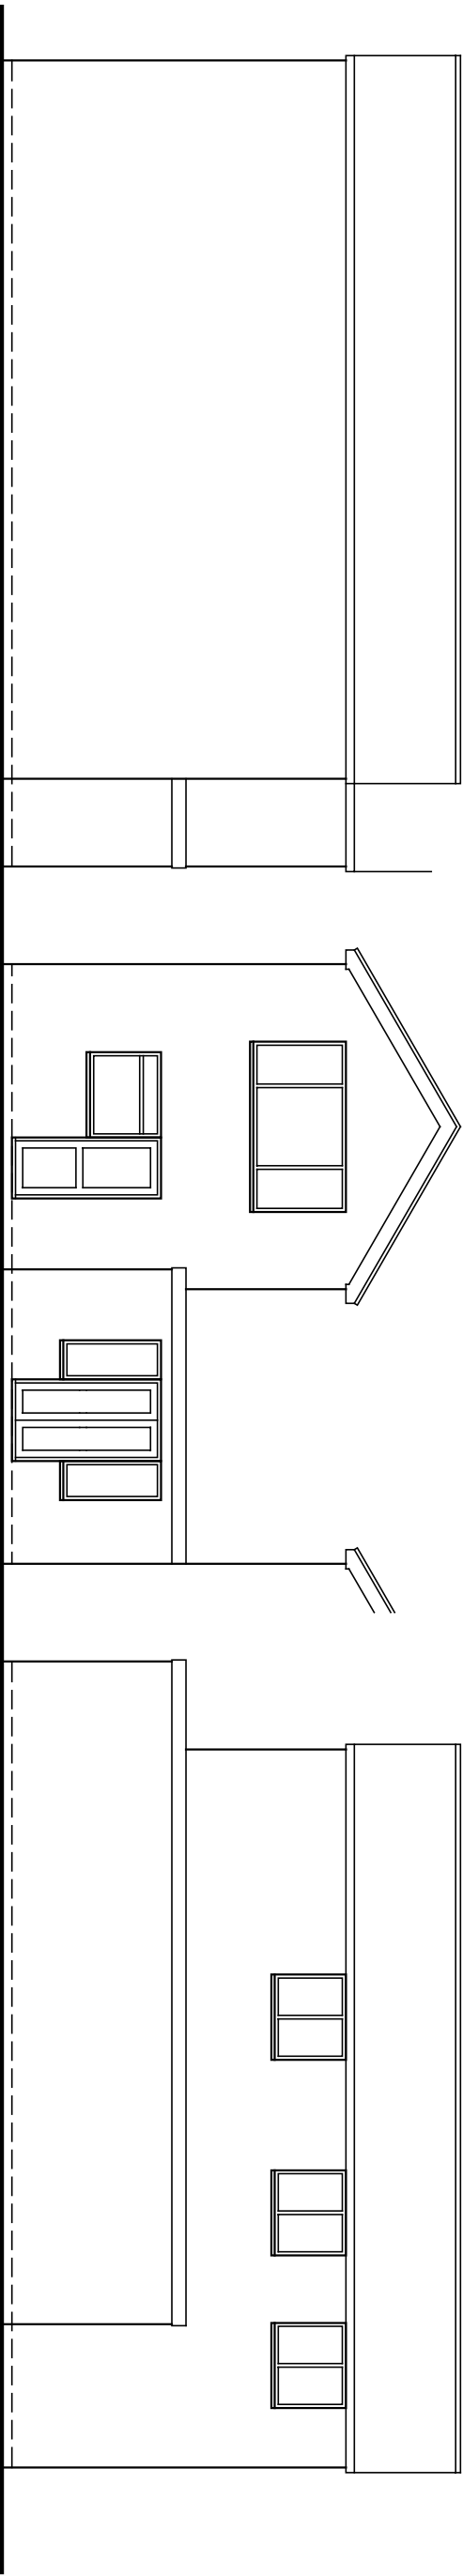


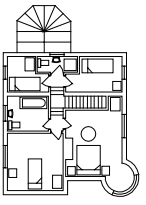

Amendments: –	
BRYCESON SHAW ASSOCIATES	
Surveyors and Designers	
2 Wellesley Court, Fitzalan Road, Littlehampton, West Sussex BN17 5JW	
Tel. 01903 734381 Mobile: 07889 651301	
E-mail: brycesonshaw@btinternet.com	
	
Project:	
Proposed extension; 75 Colebrook Road, Littlehampton BN17 7NU	
Drawing:	
Plans and elevations as existing	
For:	
Mr. & Mrs. Stroud	
Drawn:	Date:
PKS	October 2021
Scales:	No:
1:100 1:200 1:500	2836/01/01
To scale when printed on A3	