


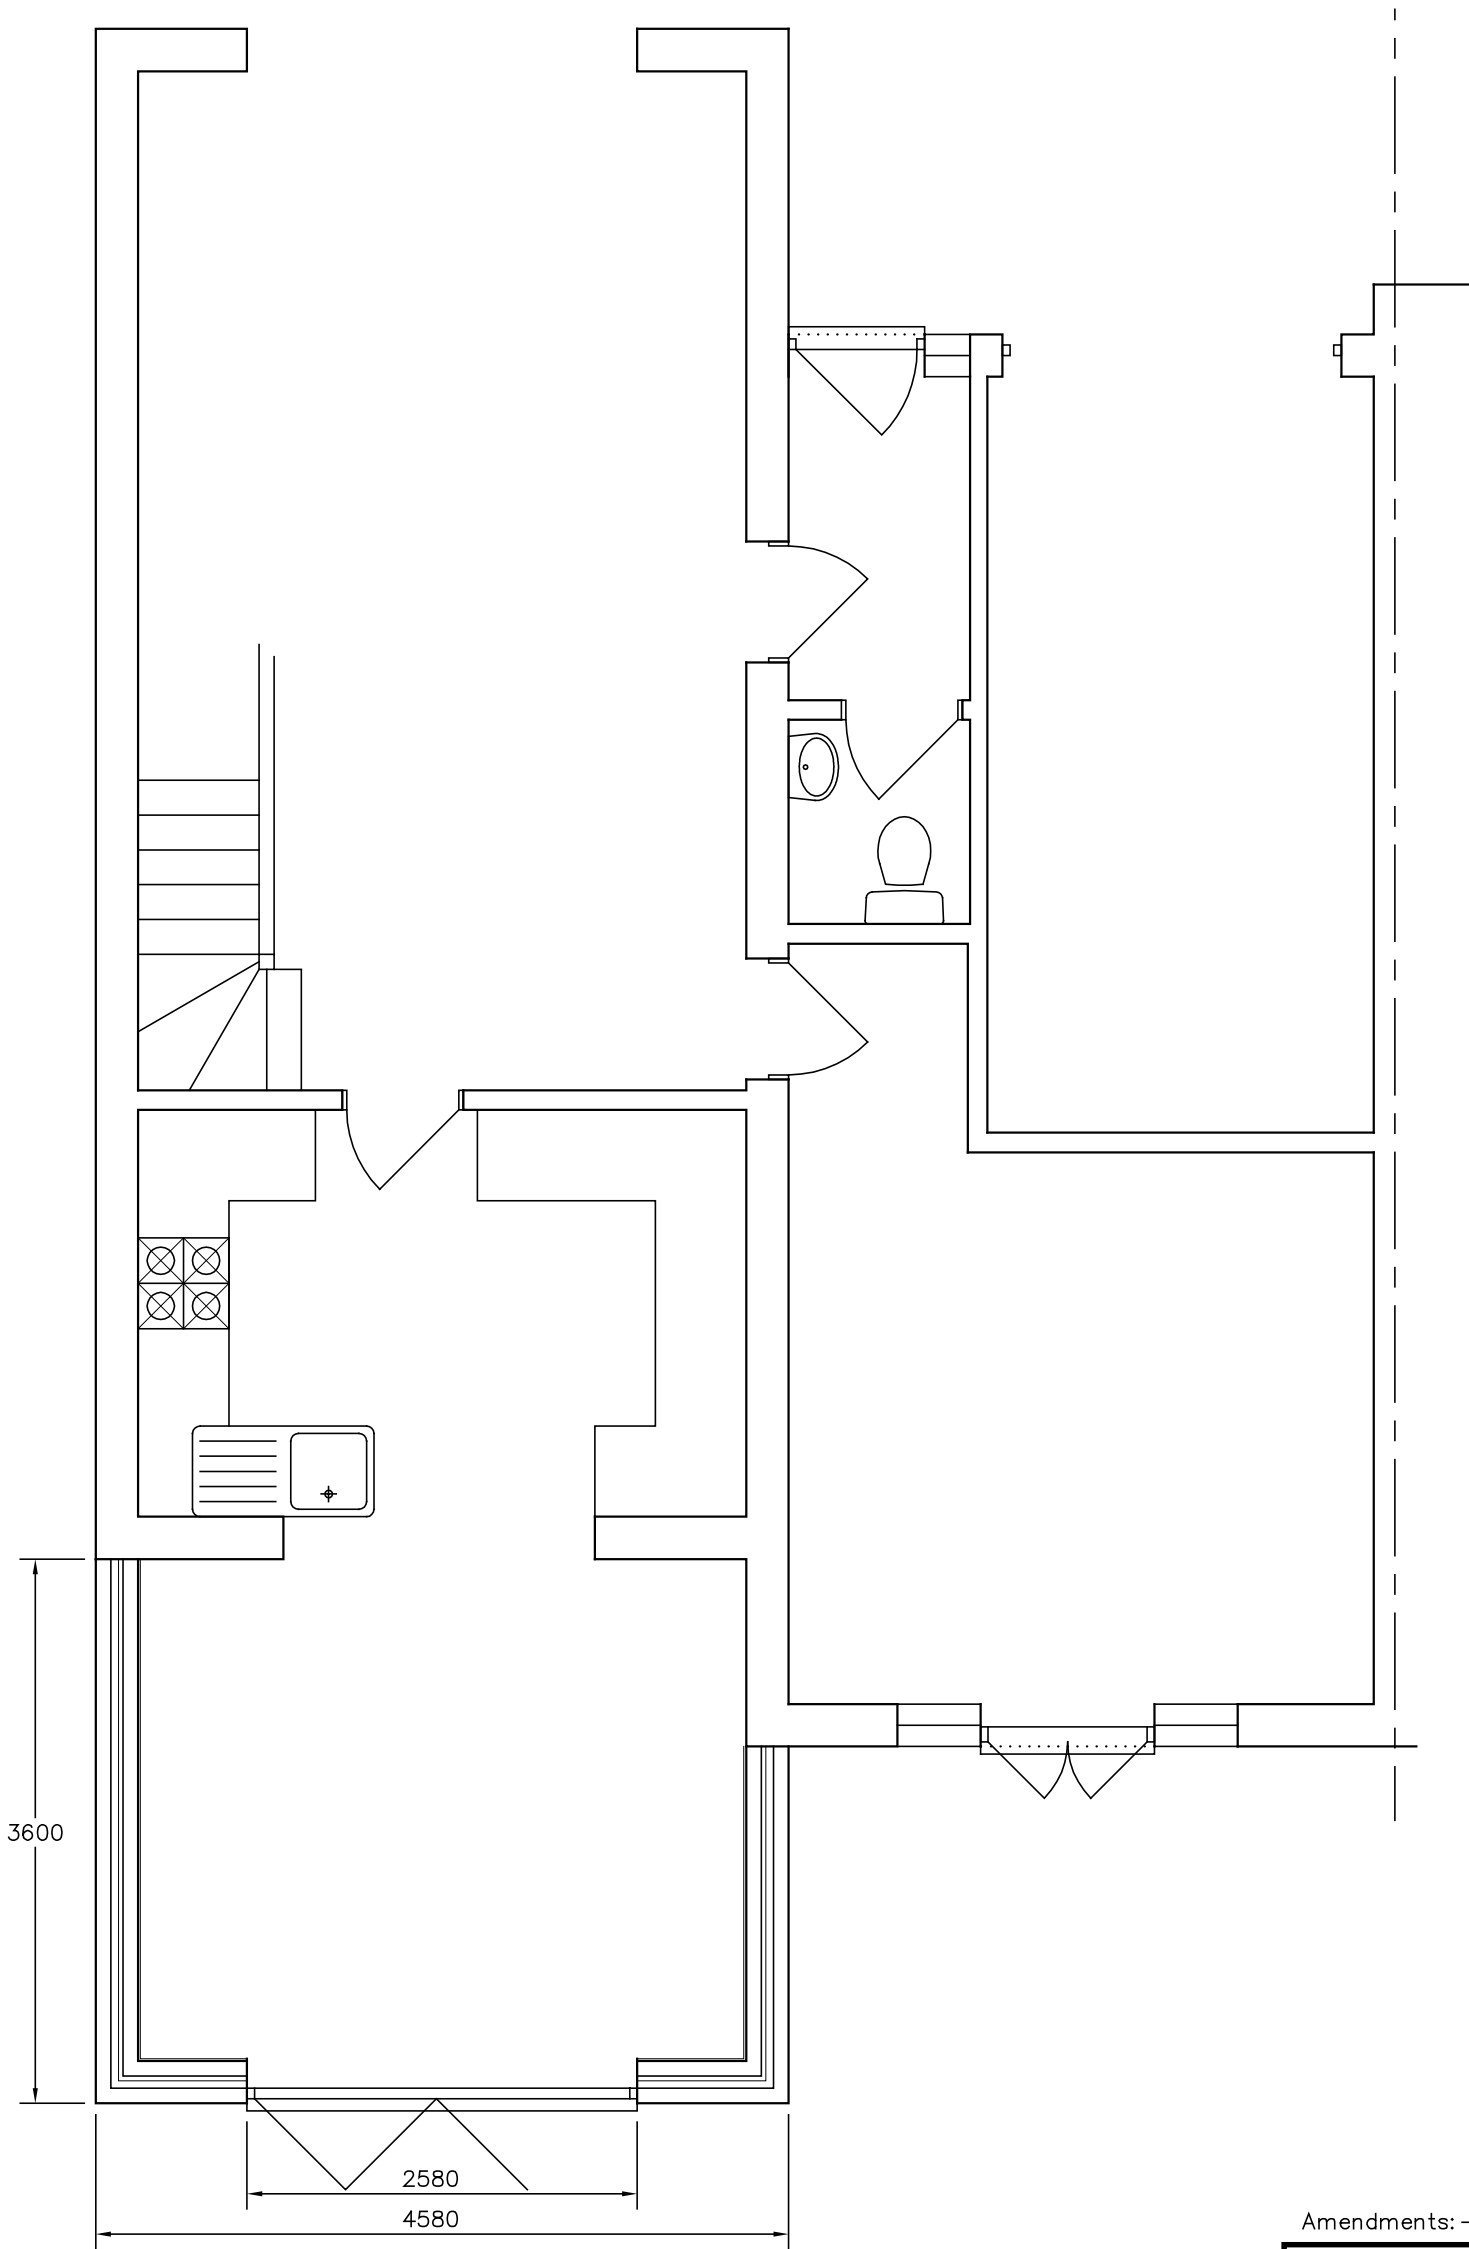

Amendments: –

BRYCESON SHAW ASSOCIATES Surveyors and Designers 2 Wellesley Court, Fitzalan Road, Littlehampton, West Sussex BN17 5JW Tel. 01903 734381 Mobile: 07889 651301 E-mail: brycesonshaw@btinternet.com		
Project: Proposed extension; 75 Colebrook Road, Littlehampton BN17 7NU		
Drawing: Ground floor		
For: Mr. & Mrs. Stroud		
Drawn: PKS	Date: October 2021	
Scales: 1:50	No: 2836/01/03	
To scale when printed on A3		

