



 

Amendments: –

|   |                              |  |
|---|------------------------------|--|
| <b>BRYCESON SHAW ASSOCIATES</b><br>Surveyors and Designers<br>2 Wellesley Court, Fitzalan Road, Littlehampton,<br>West Sussex BN17 5JW<br>Tel. 01903 734381 Mobile: 07889 651301<br>E-mail: brycesonshaw@btinternet.com |                              |  |
| Project:<br><b>Proposed extension; 75 Colebrook Road, Littlehampton<br/>BN17 7NU</b>   |                              |  |
| Drawing:<br><b>First floor</b>   |                              |  |
| For:<br><b>Mr. &amp; Mrs. Stroud</b>   |                              |  |
| Drawn:<br>PKS   | Date:<br><b>October 2021</b> |  |
| Scales:<br><b>1:50</b>   | No:<br><b>2836/01/04</b>     |  |
| <b>To scale when printed on A3</b>   |                              |  |

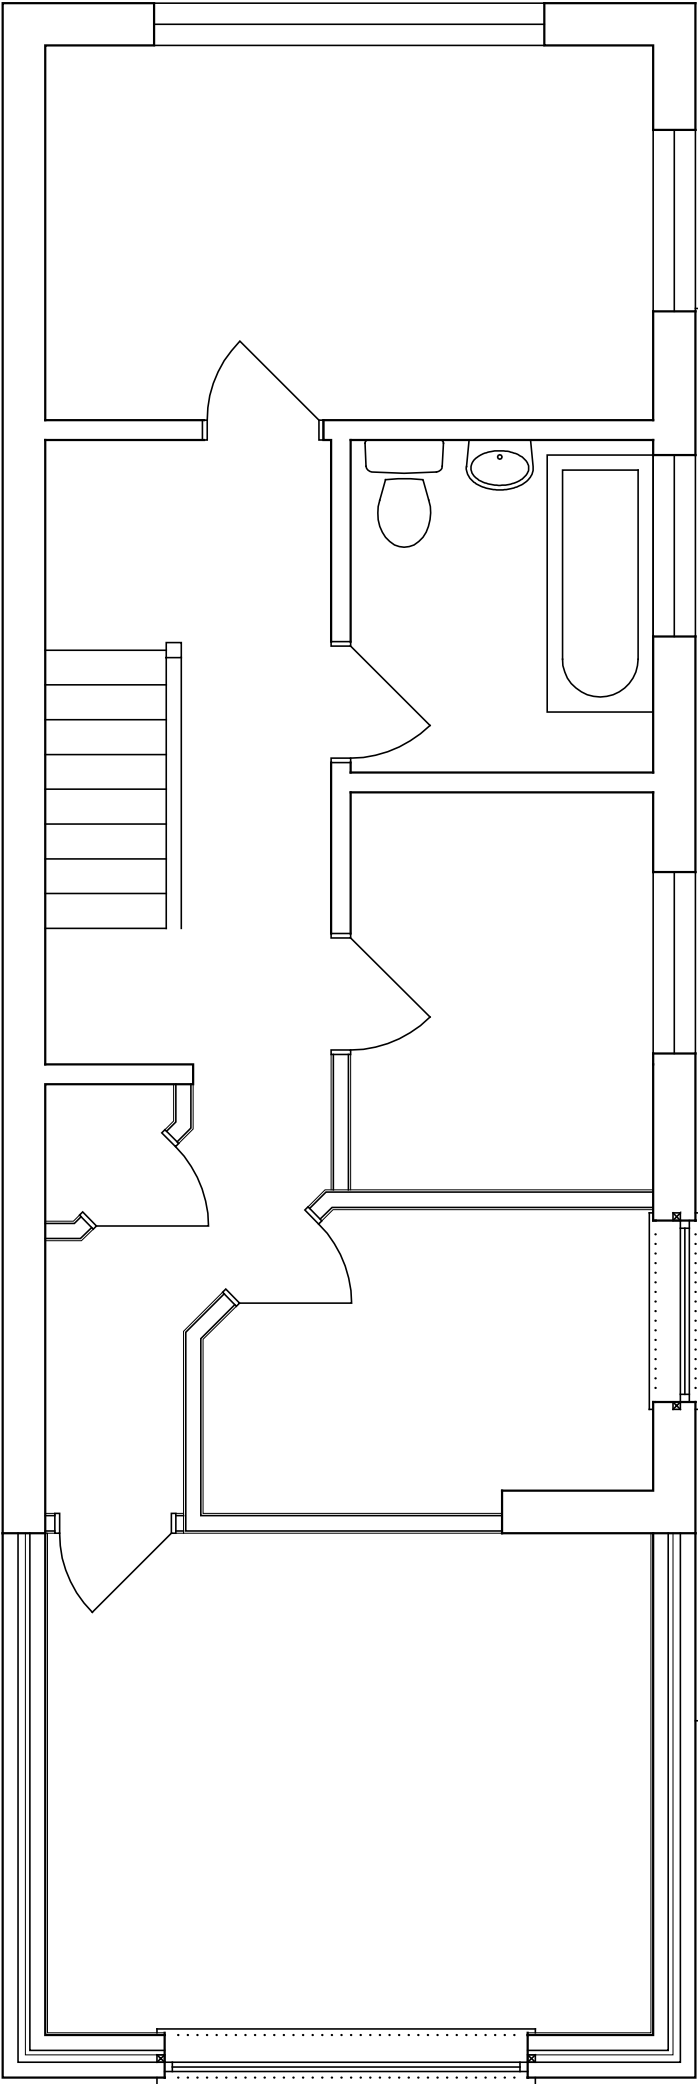