


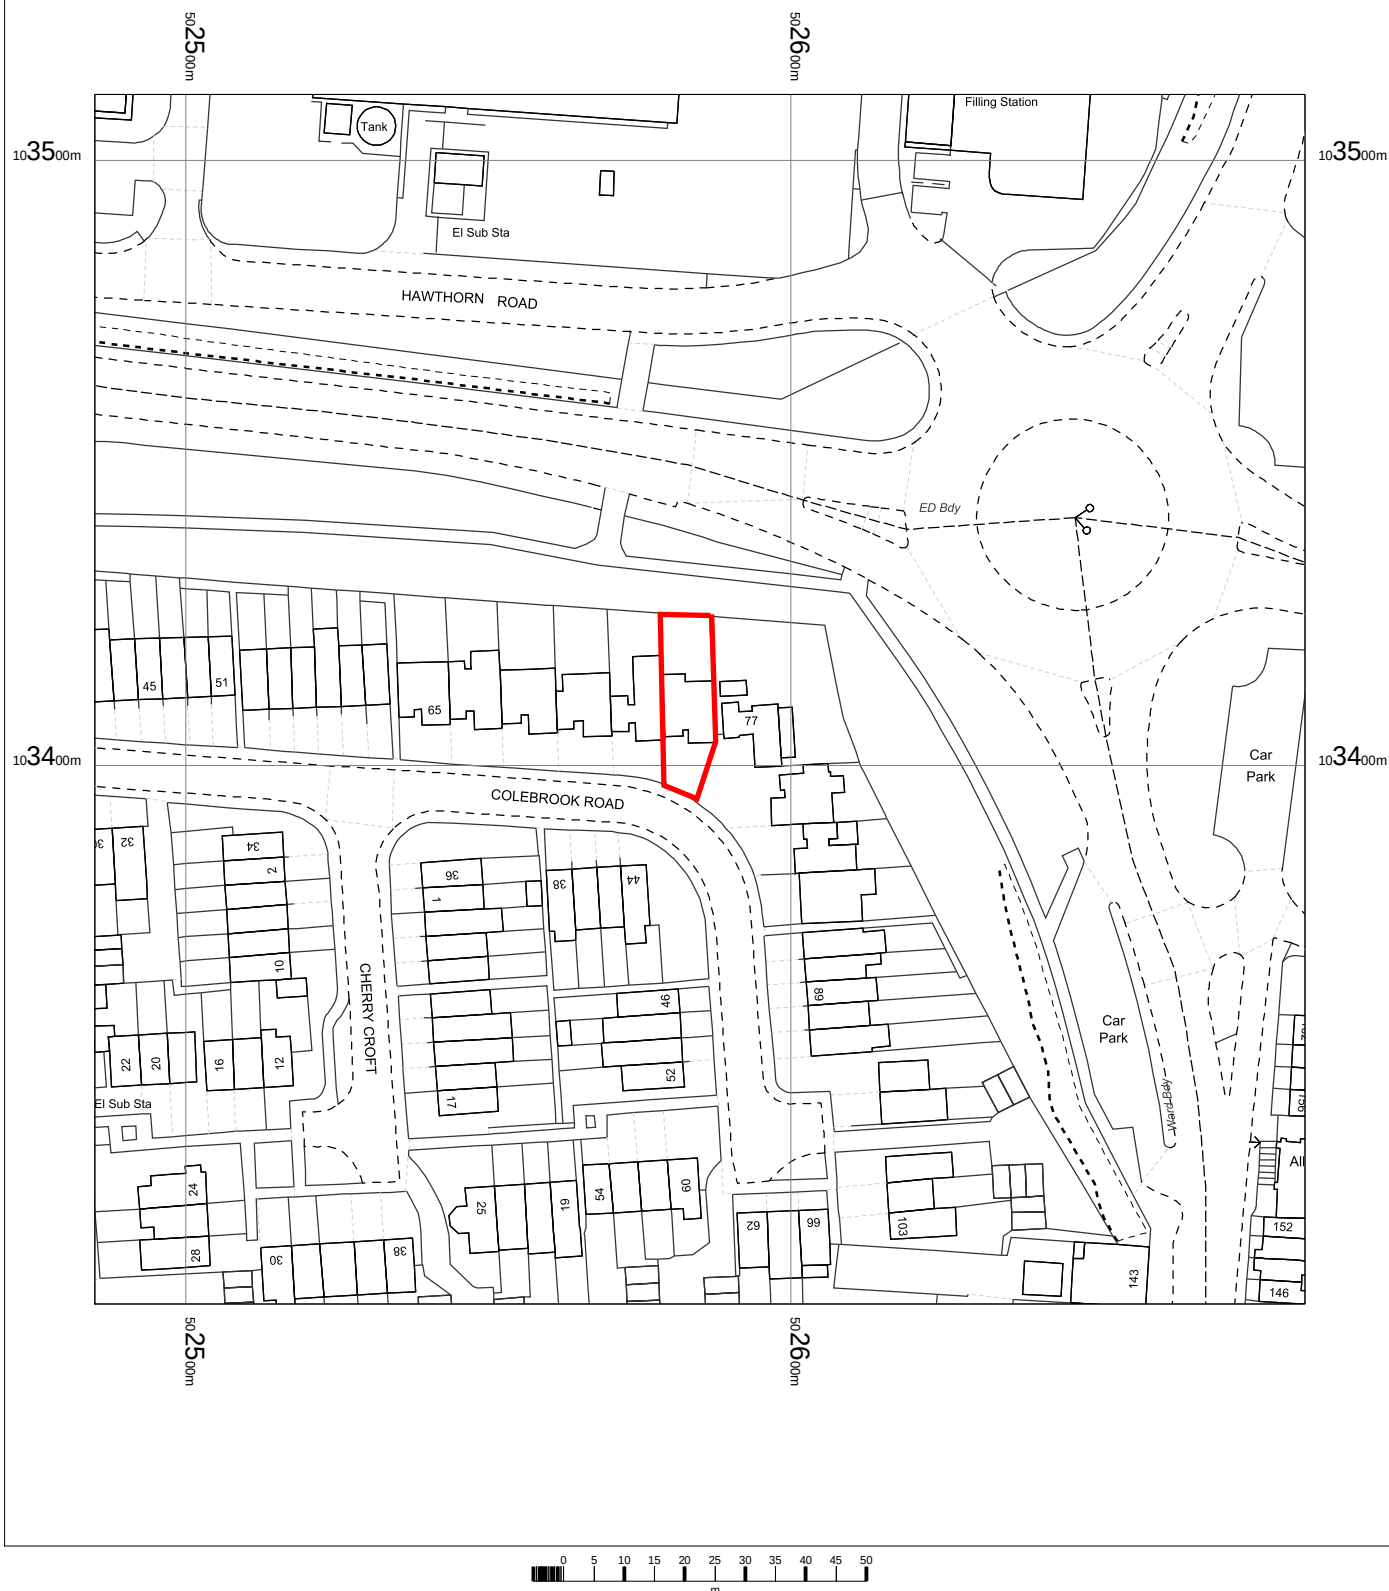


75 Colebrook Road
Littlehampton BN17 7NU
Ref. 2836

OS MasterMap 1250/2500/10000 scale
Friday, October 15, 2021, ID: CM-00996597
www.centremapslive.co.uk

1:1250 scale print at A4, Centre: 502585 E, 103411 N

©Crown Copyright Ordnance Survey. Licence no. 100019980

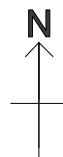

Surveyors and Designers

Building design
Planning
Surveys
Glazed structures



Bryceson Shaw Associates

Tel/Fax 01903 734381
E-mail brycesonshaw@btinternet.com