LU/326/13/DOC

ARUN DISTRICT COUNCIL LU/326/13/DOC

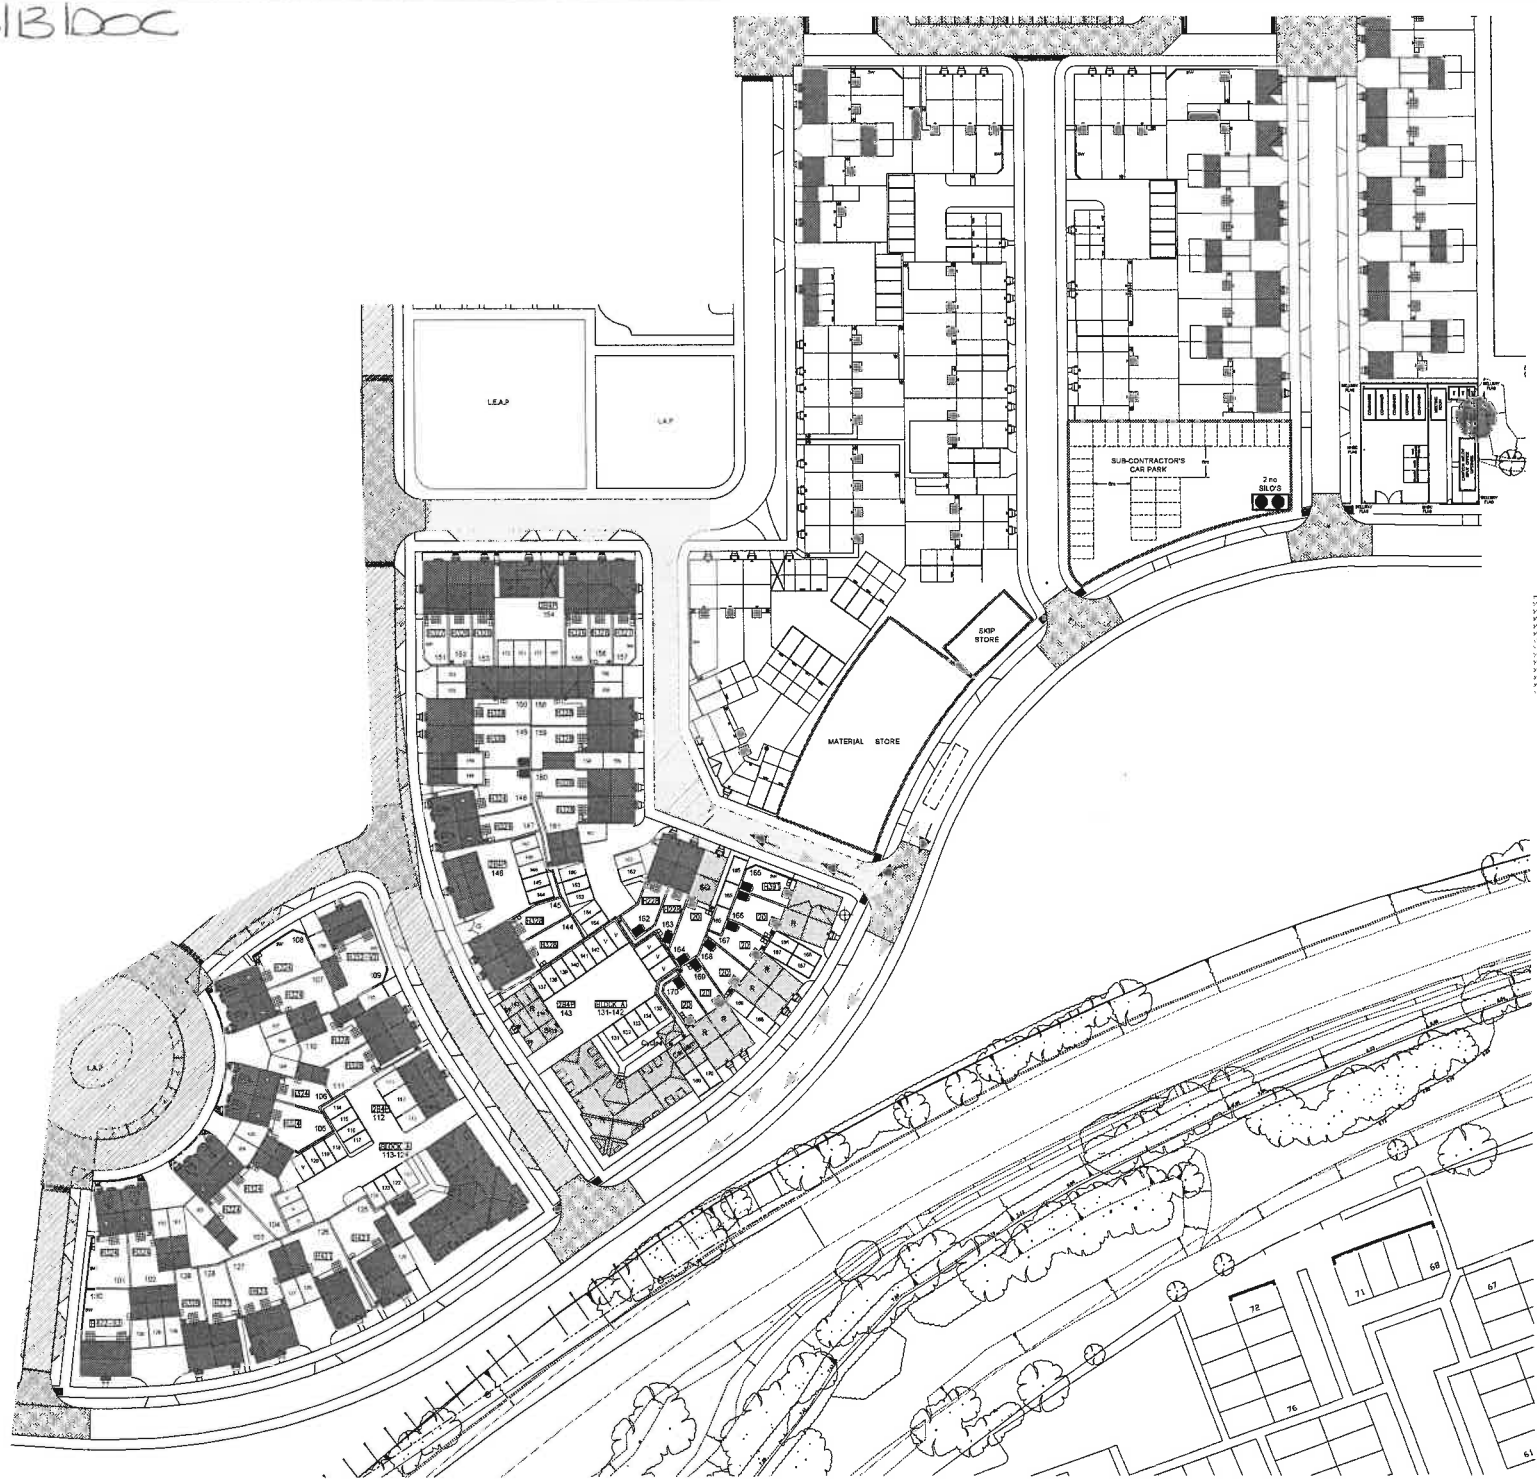

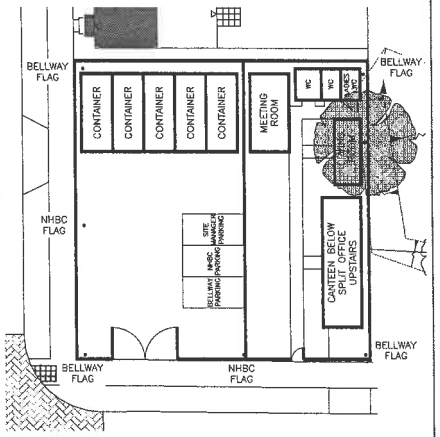

Legend

- CONSORTIUM ROAD
- BELLWAY ROAD
- DELIVERY DROP OFF
- DELIVERY FORWARD GEAR
- DELIVERY REVERSE GEAR

Bellway

STANDARD HOUSETYPE RANGE

Courtwick
Littlehampton

Phase One - Compound

SCALE	DRAWING NO.	REVISION
1:500	PH1- Compound	/
DATE 11/11/13		