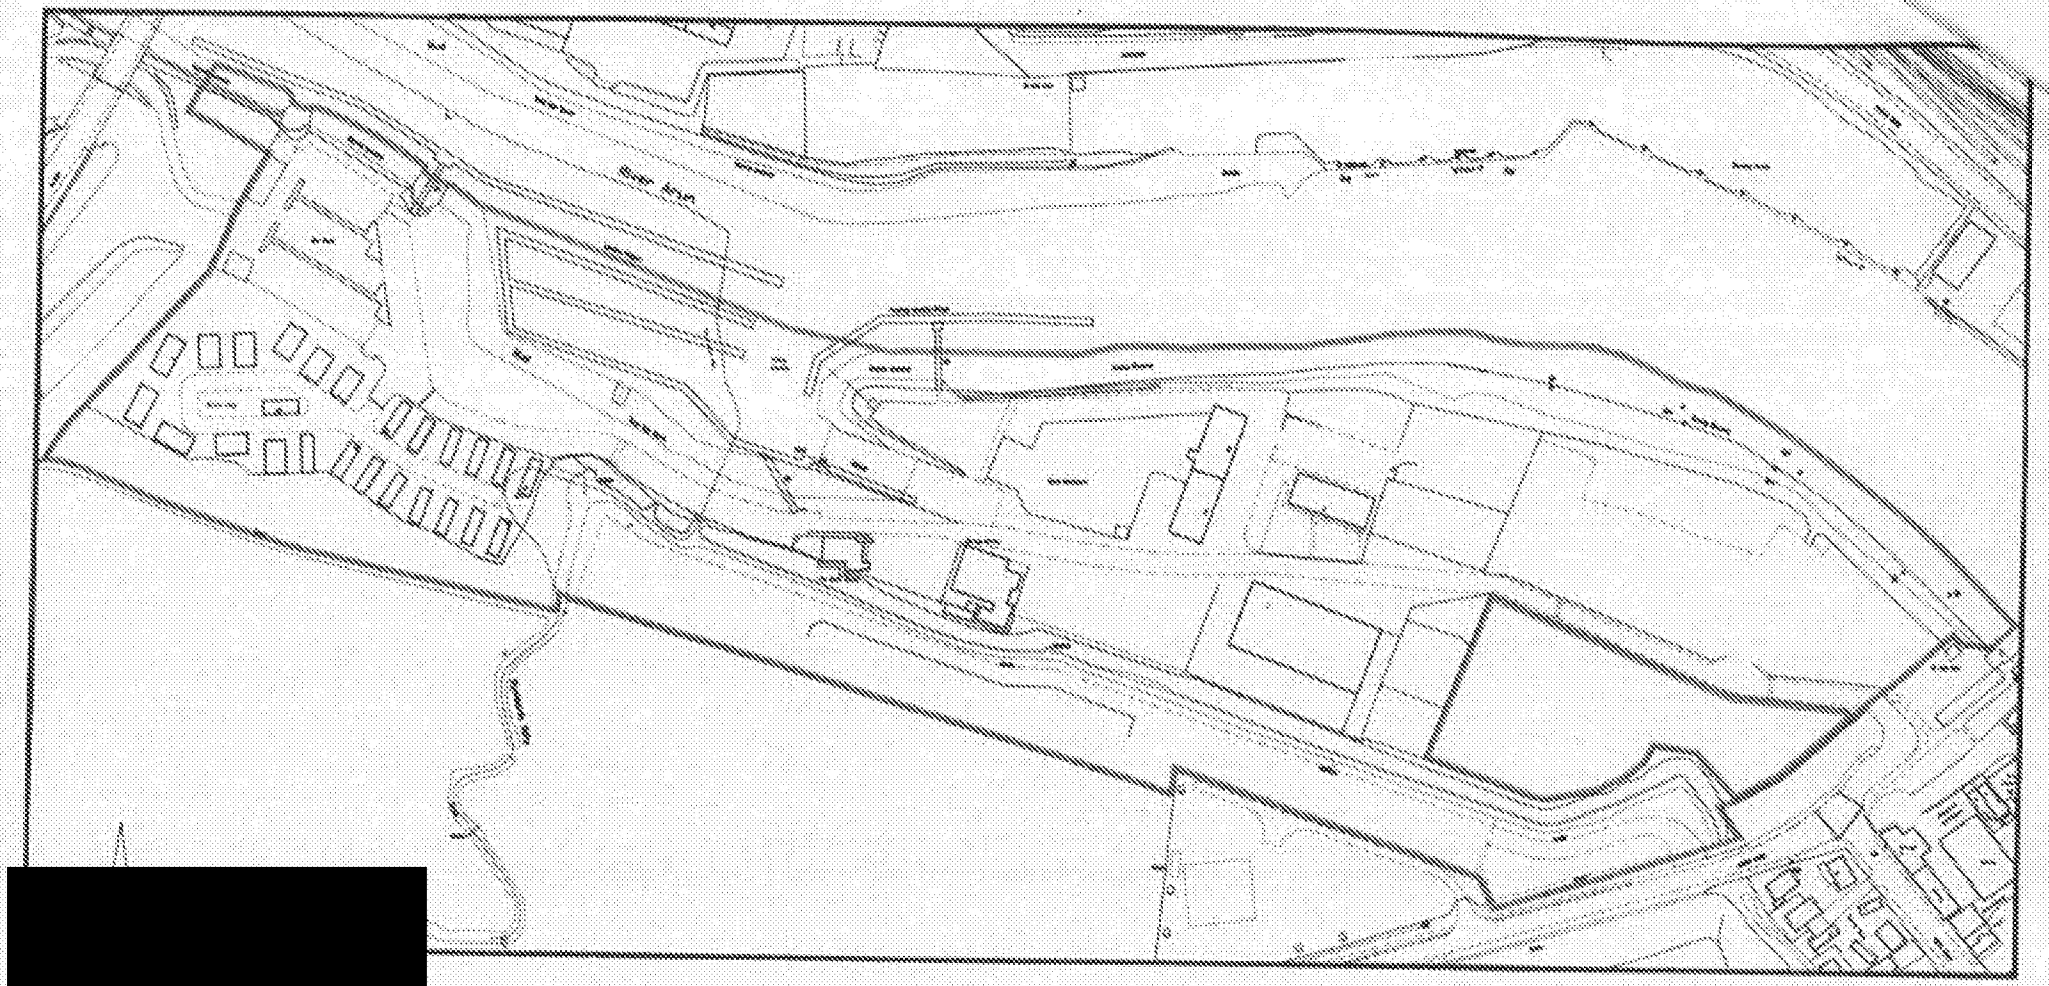

[redacted]

BEDFORD & UPTON
CHARTERED SURVEYORS
24 SOUTHGATE
CHICHESTER PO19 1ES
Tel & Fax [redacted]
Email bedford_and_upton@btinternet.com

LAND USED FOR STATIONING OF STORAGE CONTAINERS
LITTLEHAMPTON MARINA
FERRY ROAD LITTLEHAMPTON
WEST SUSSEX BN17 5DS
Application for Certificate of Lawful Use

SCALE 1:2500

Drawing No. LMSC/1

alan unsted MCIAT
Architectural Technologist
Building Design Consultant
Tel [redacted]
Email [redacted]

Plan produced for information purposes only
© Crown copyright. All rights reserved.
Licence number [redacted]

A

ARUN DISTRICT COUNCIL LU/326/19/CLE