
ARUN DISTRICT COUNCIL:LU/327/06/ 29/09/2006

LITTLEHAMPTON MARINA MASTERPLAN
September 2006

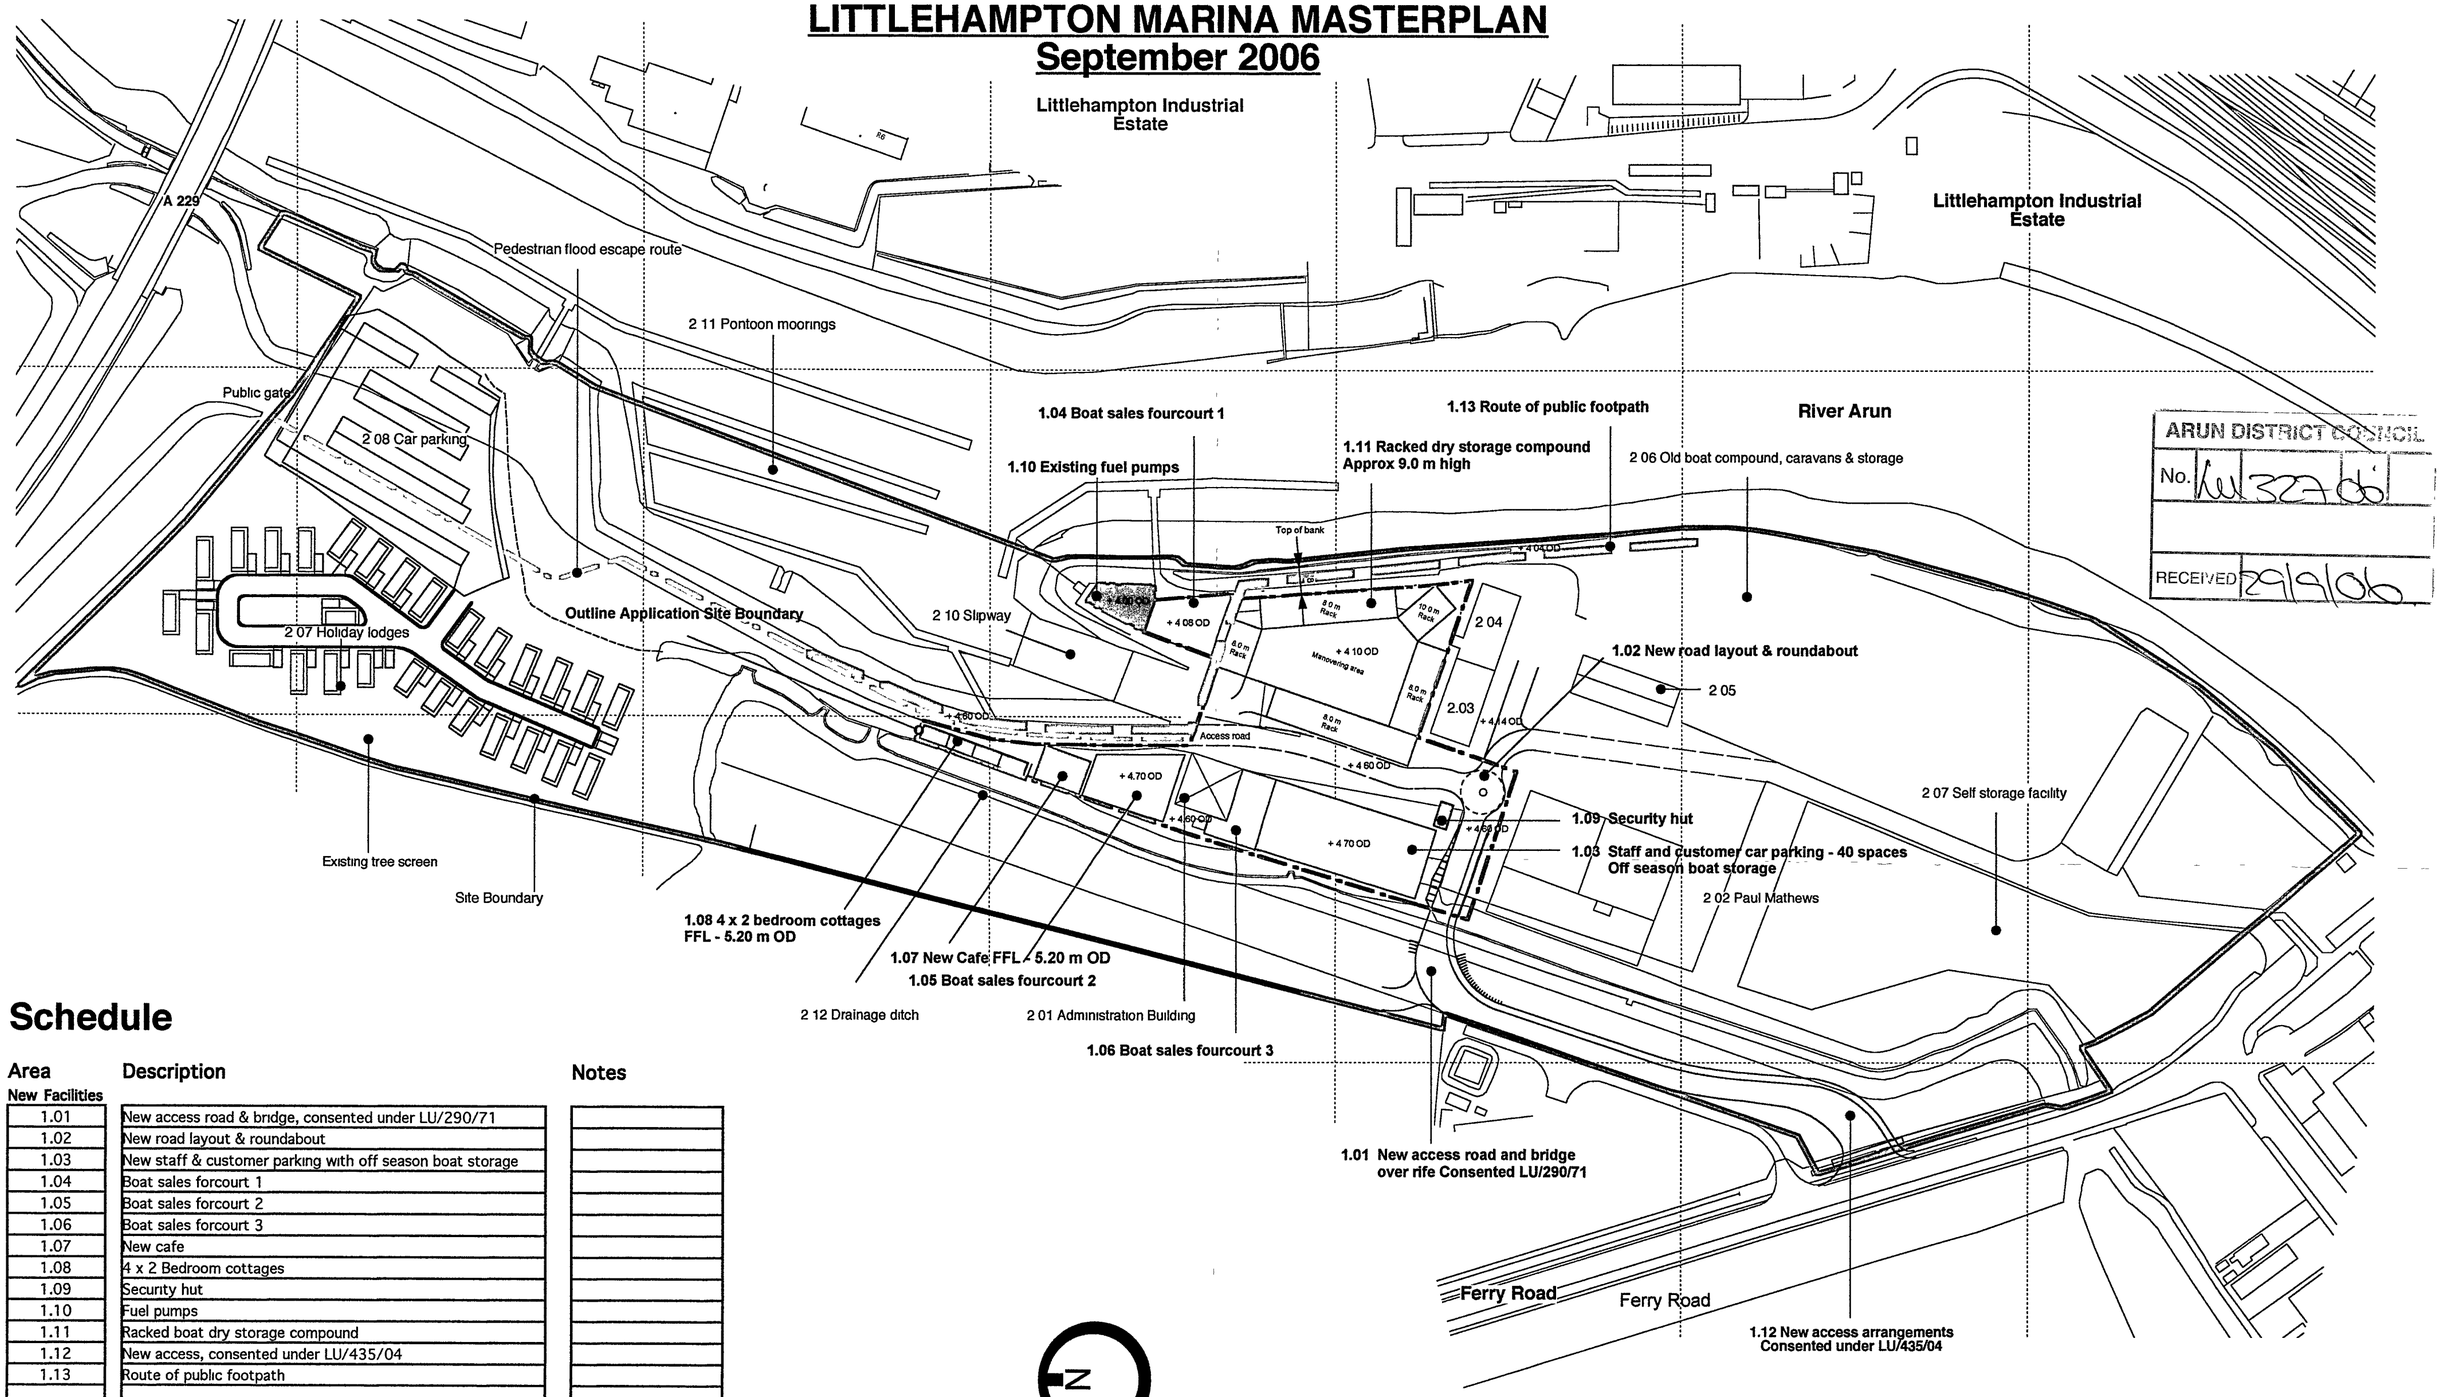

ARUN DISTRICT COUNCIL
No. LU/327/06
RECEIVED 29/9/06

Schedule

Area	Description	Notes
New Facilities		
1.01	New access road & bridge, consented under LU/290/71	
1.02	New road layout & roundabout	
1.03	New staff & customer parking with off season boat storage	
1.04	Boat sales forcourt 1	
1.05	Boat sales forcourt 2	
1.06	Boat sales forcourt 3	
1.07	New cafe	
1.08	4 x 2 Bedroom cottages	
1.09	Security hut	
1.10	Fuel pumps	
1.11	Racked boat dry storage compound	
1.12	New access, consented under LU/435/04	
1.13	Route of public footpath	
Existing Facilities		
2.01	Administration Building	
2.02	Storage Building - Paul Mathews	
2.03	Marina workshop	
2.04	Hacker engineering	
2.05	Marina sales showroom	
2.06	Old boat compound, caravans & storage	
2.07	Self storage facility	
2.08	Car parking	
2.09	Holiday lodges	
2.10	Slipway	
2.11	Pontoon moorings	
2.11	Drainage ditch	

FOR ILLUSTRATIVE PURPOSES ONLY

Scale

0 5 10 20 30 40 50 100

© Ivon Blumer Architects 2006

SITE AREA 7900 sq m (0 79 ha)

Revisions

Rev A Levels and notes added 14/08/06
Rev B Boundary amended 22/09/06

IVON BLUMER ARCHITECTS LTD

Orchard House Studio
41 West Drive
Aldwick Bay
West Sussex
PO21 4LZ
Tel 01243 263241

www.ivonblumerarchitects.com
ivon@ivonblumerarchitects.com

PROJECT	Littlehampton Marina	DATE	21/03/06
TITLE	Masterplan - 2006	DRG NO	IBA/208/MP01
SCALE	1 : 1250	REVISIONS	B