
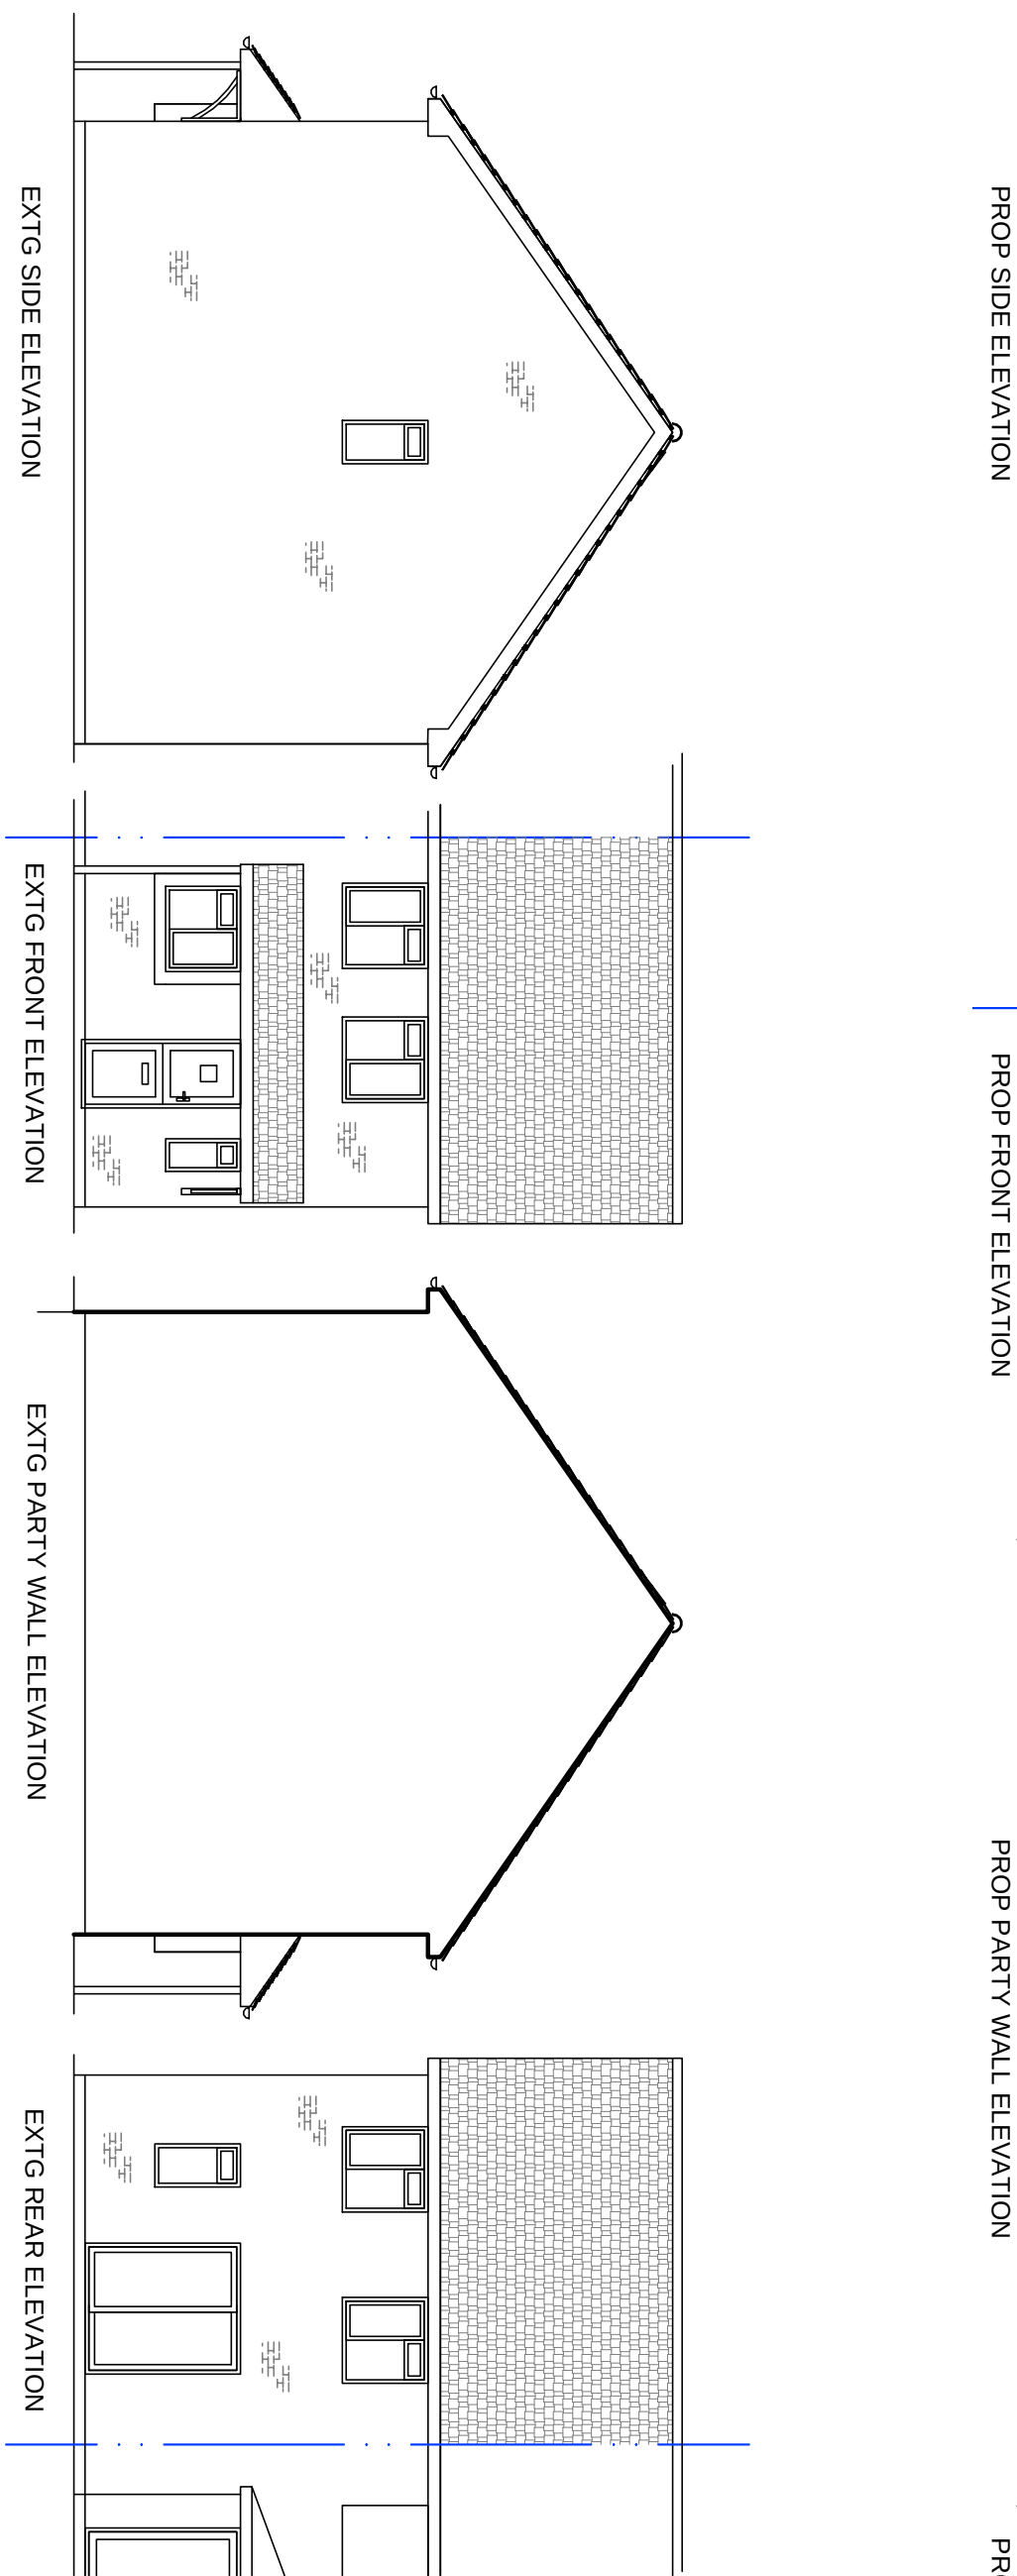


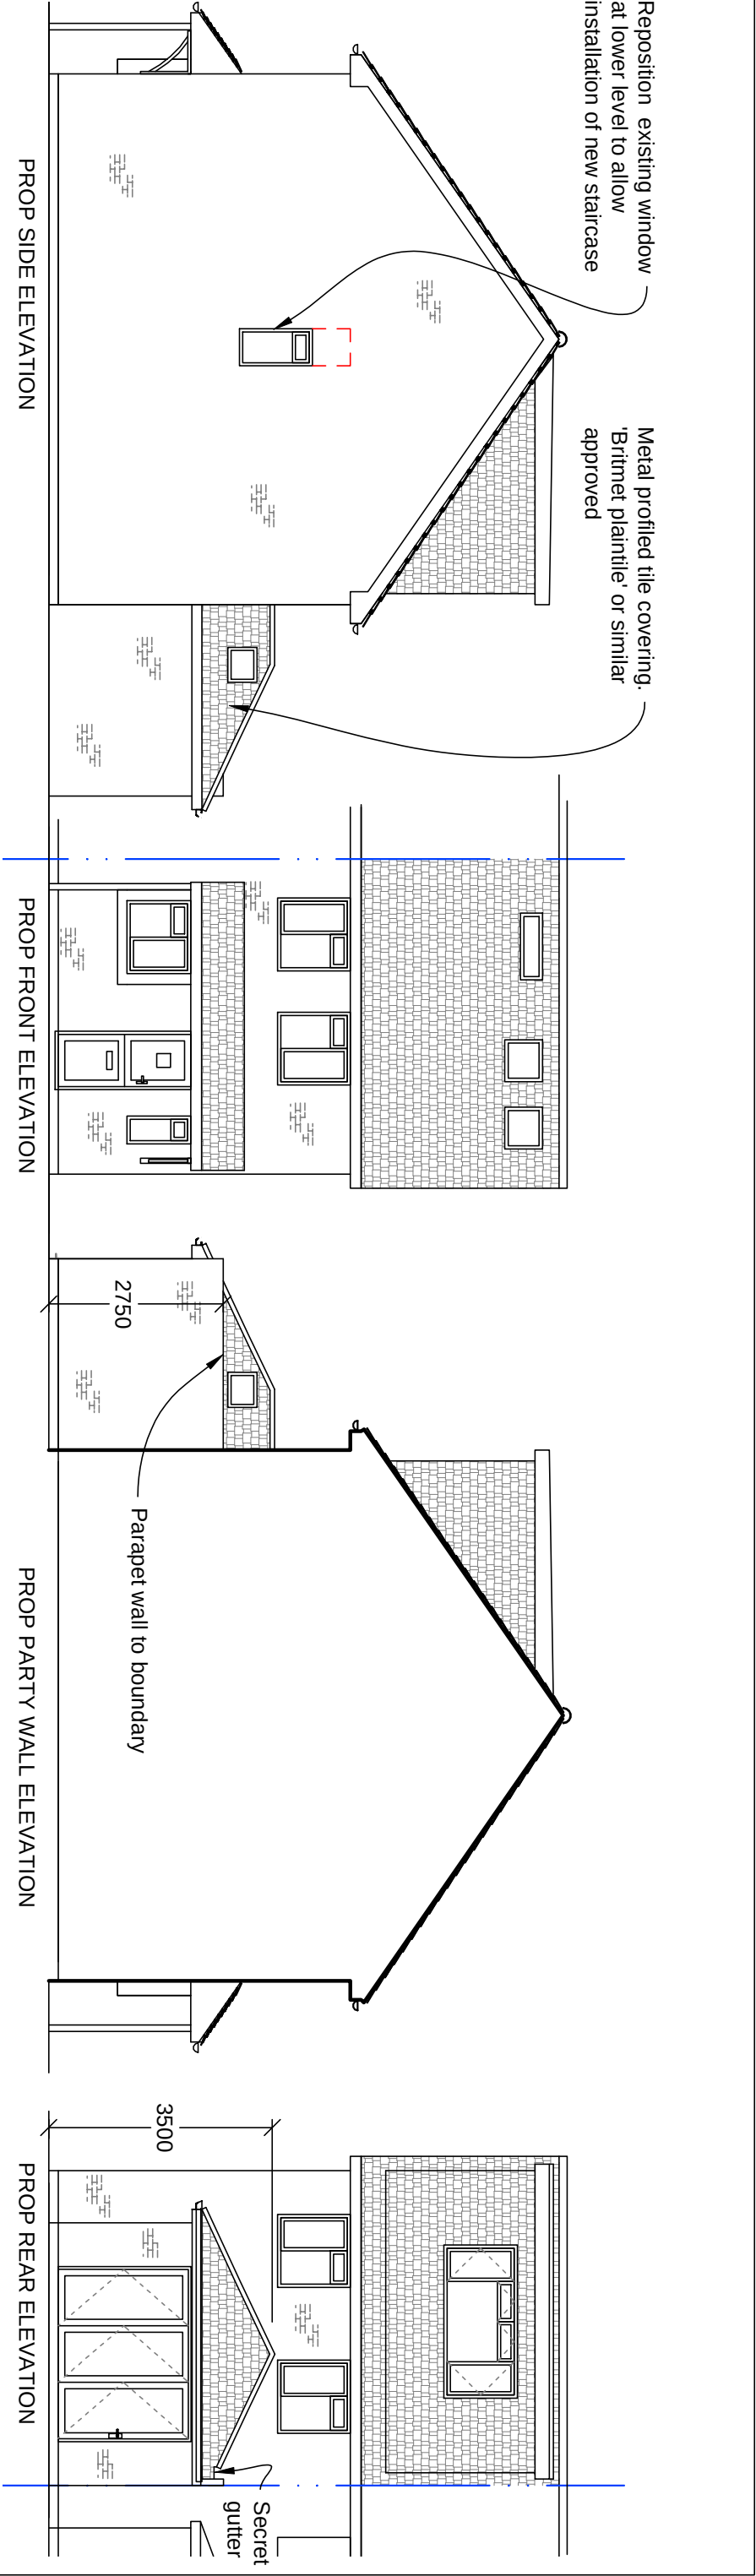

REVISIONS

Ordinance Survey Licence number 100062725

(C) Crown copyright 2021. All rights reserved.

NOTES

1. These are computerised drawings for the purposes of obtaining planning & building regulations approvals & are based on certain pre-ell mass drawings. They do not constitute working drawings.

2. Distances and measurements shown on drawings are approximate and may vary slightly from actual measurements.

3. Dimensions shown must not be relied upon and must be checked on site and verified prior to commencement of work.

4. Where applicable this drawing is to be read in conjunction with other consultants' drawings & calculations.

5. Do not scale from these drawings, except for planning purposes.

6. Any work undertaken prior to Planning and Building Regulations Approval is done so entirely at the Client/Contractors own risk.

7. The clients' responsibility for their obligations under the Party Wall etc. Act 1997, where appropriate.

(C) 2021 - A.H Sutcliffe

SUTCCLIFF CONSULTANTS Ltd

Chartered Building Engineers,
Surveyors & Architectural Consultants

11 Crossbush Road
Felpham, Bognor Regis
West Sussex, PO22 7LS

Tel: 01243 586004
Fax: 08708 793194
Mob: 07799 393250

Email: mail@sutcliffeconsultants.co.uk

PROJECT DETAIL

20 Coniston Way
Littlehampton
BN17 6SR

Loft and rear Extensions

FOR: Cadetfab

DRAWING SCALE: 1:100 @A3

Existing & Proposed Elevations

DATE: Sept 2021

DRAWN: A. H. Sutcliffe

DRAWING: 2131/01

REVISION:

