

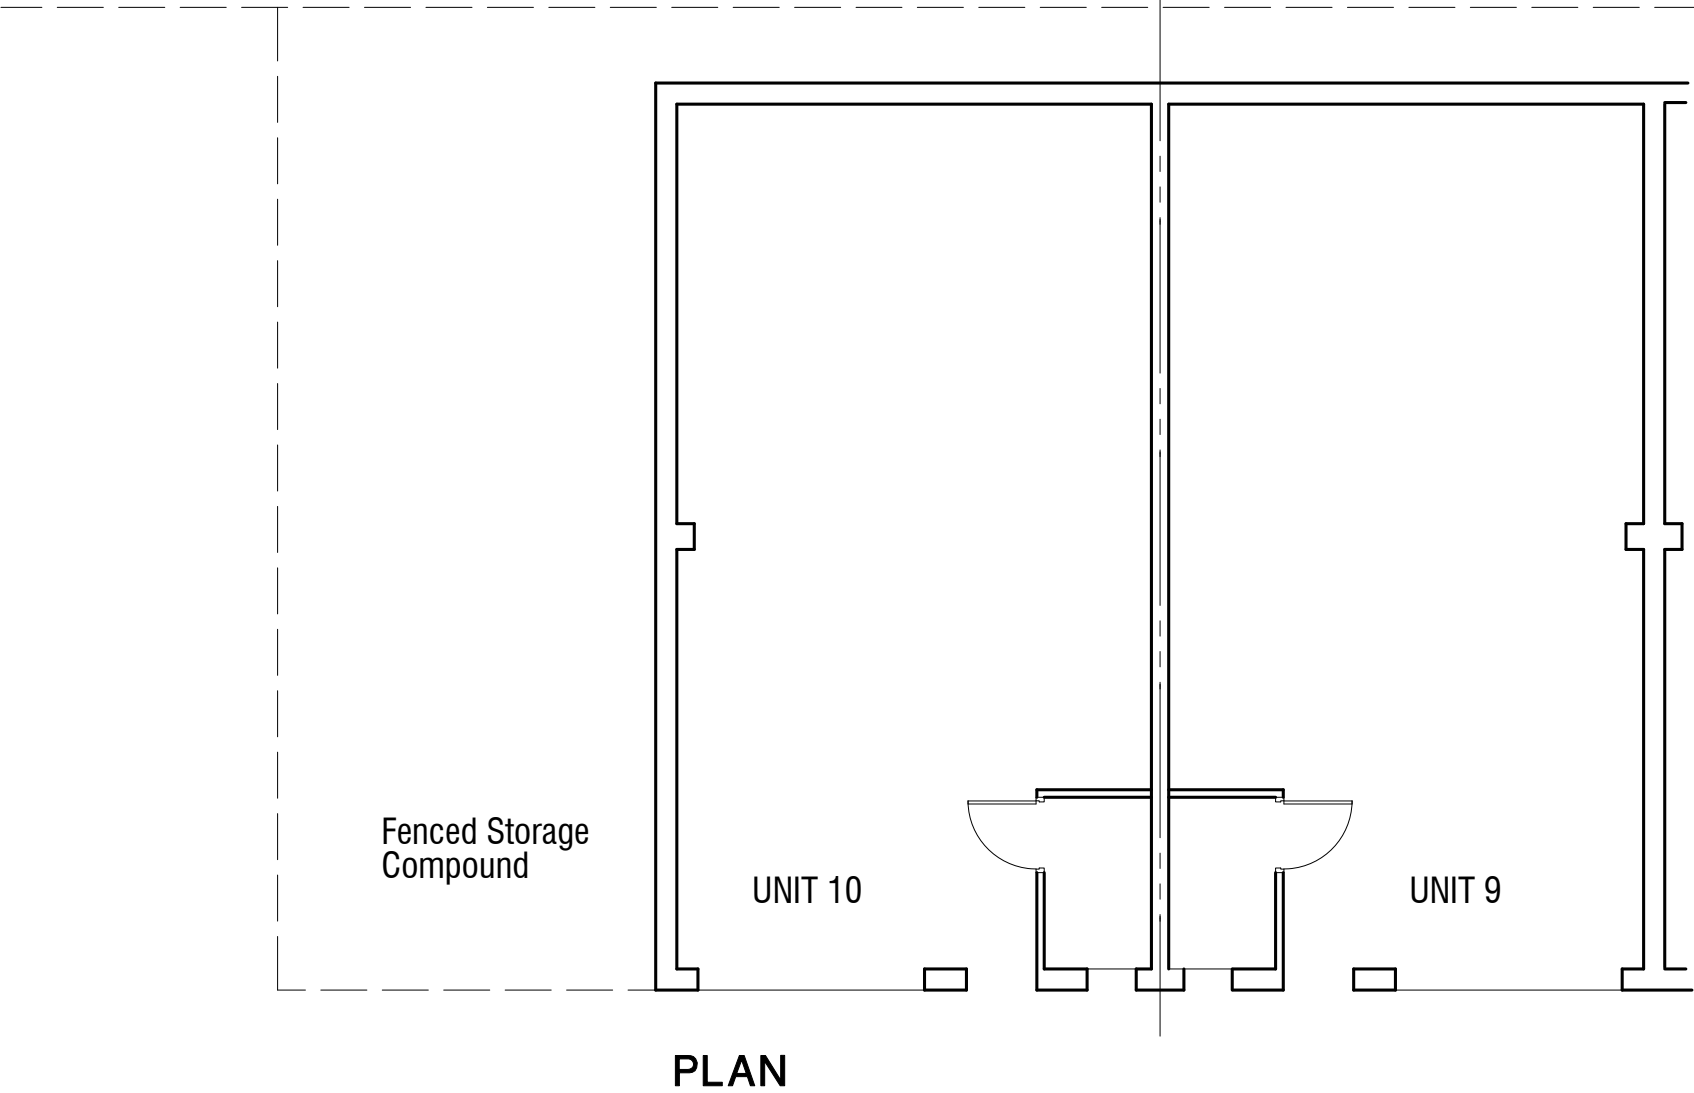
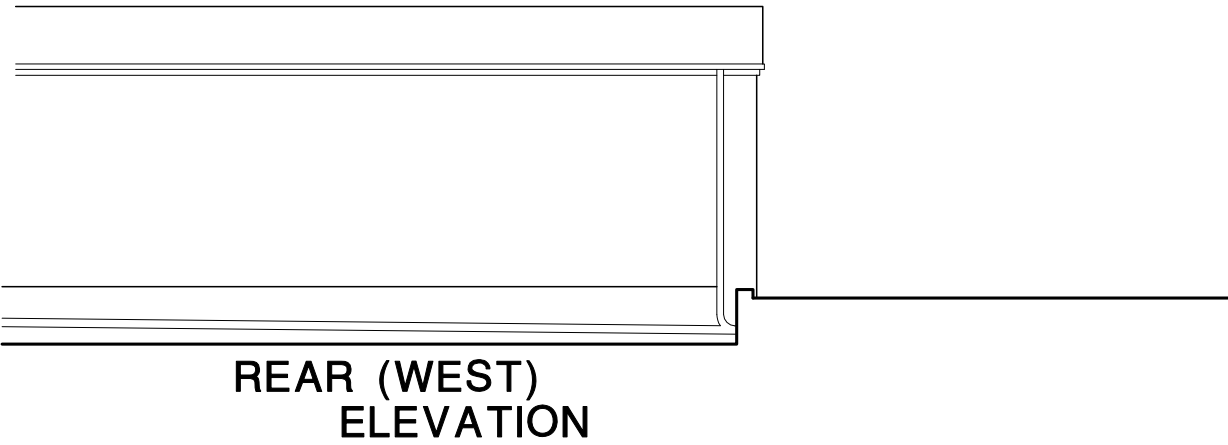
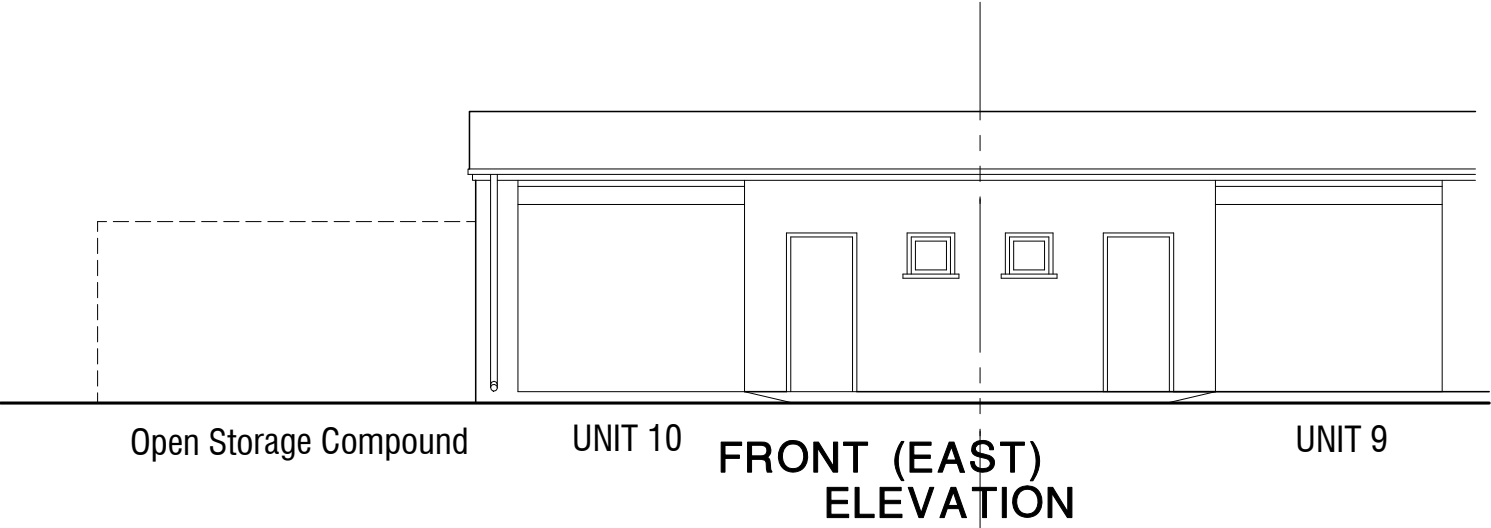
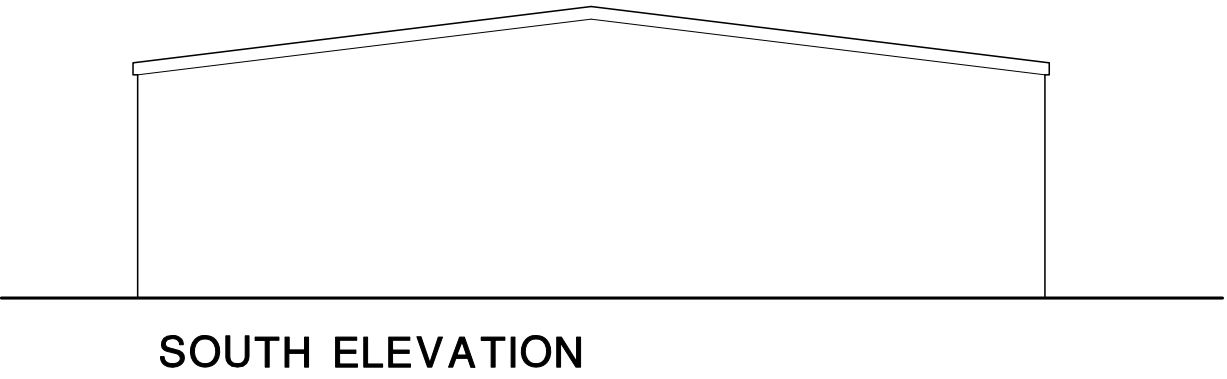
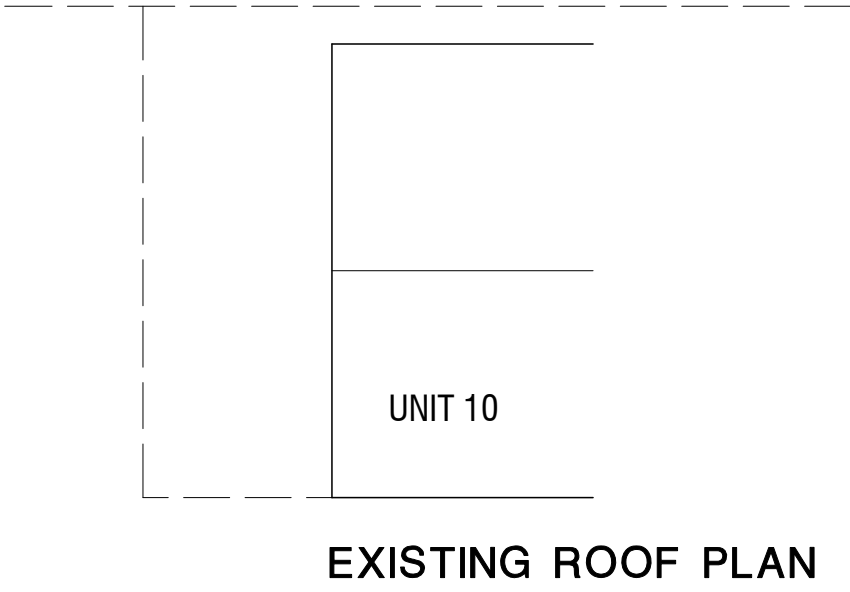


Roof Plans:1/200 scale

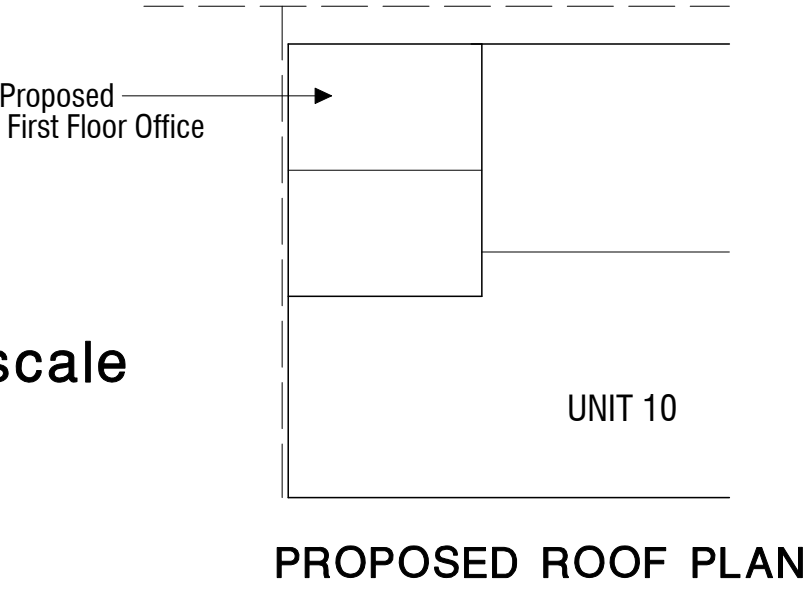

1/100 scale
on A2 Paper

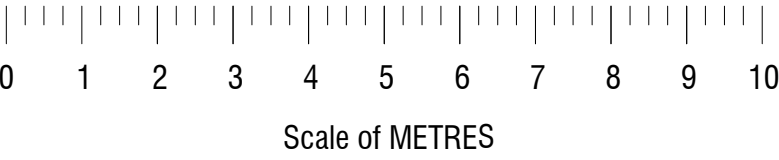

Proposed Extension for RJH Construction
Unit 10 Martello Business Centre, Courtwick Lane, Littlehampton
- AS EXISTING + Proposed Roof Plan