ARUN DISTRICT COUNCIL Lu/228/18/PL

PLANTING SCHEDULE

TREE

1 No. Acer x freemanii Multi-stem
@ 2.5 - 3m in height. 45lt CG

2 No. Laurus nobilis (Bay Laurel) 1/2 Std
@ 70-80cm in height (head) 50lt CG

HEDGES

43 No. Buxus sempervirens (Low clipped hedge)
@ 40-60cm in height. 5lt CG

17 No. Prunus laurocerasus Rotundafolia
@ 80-100cm in height. 10lt CG

8 No. Griselinia littoralis
@ 60-80cm in height 5lt CG

22 No. Ligustrum ovalifolium (Low clipped hedge)
@ 80-100cm in height 5lt CG


35 No. Escallonia Iveyi
@ 60-80cm in height 5lt CG

CLIMBERS

5 No. Jasminium officinale
@ 60-80cm CG

PLANTING

No.	Code	Species	Size	
3 No.	*see location*	Buxus sempervirens (Topiary Balls 50-60cm)	25lt CG	
12 No.	SOP	Salvia officinalis Purpureum	3lt CG	20-30cm
4 No.	CAIH	Cornus alba IvoryHalo PBR	3lt CG	40-60cm
13 No.	AABB	Agapanthus africanus Big Blue	2lt CG	30-40cm
9 No.	HWS	Hebe Wiri Splash	5lt CG	30-40cm
4 No.	CEA	Carex elata Aurea	2lt CG	20-30cm
12 No.	VMA	Vinca minor Alba	2lt CG	30-40cm
12 No.	HNB	Hebe Nicola's Blush	5lt CG	30-40cm
6 No.	HMPP	Heuchera macrantha Palace Purple	3lt CG	20-30cm
3 No.	EVVB	Echinops ritro Veitch's Blue	3lt CG	40-60cm
3 No.	*see location*	Cordyline australis Dark Star	5lt CG	40-60cm
15 No.	DD	Dryopteris dilatata	3lt CG	30-40cm
3 No.	LAH	Lavandula angustifolia Hidcote Blue	5lt CG	30-40cm

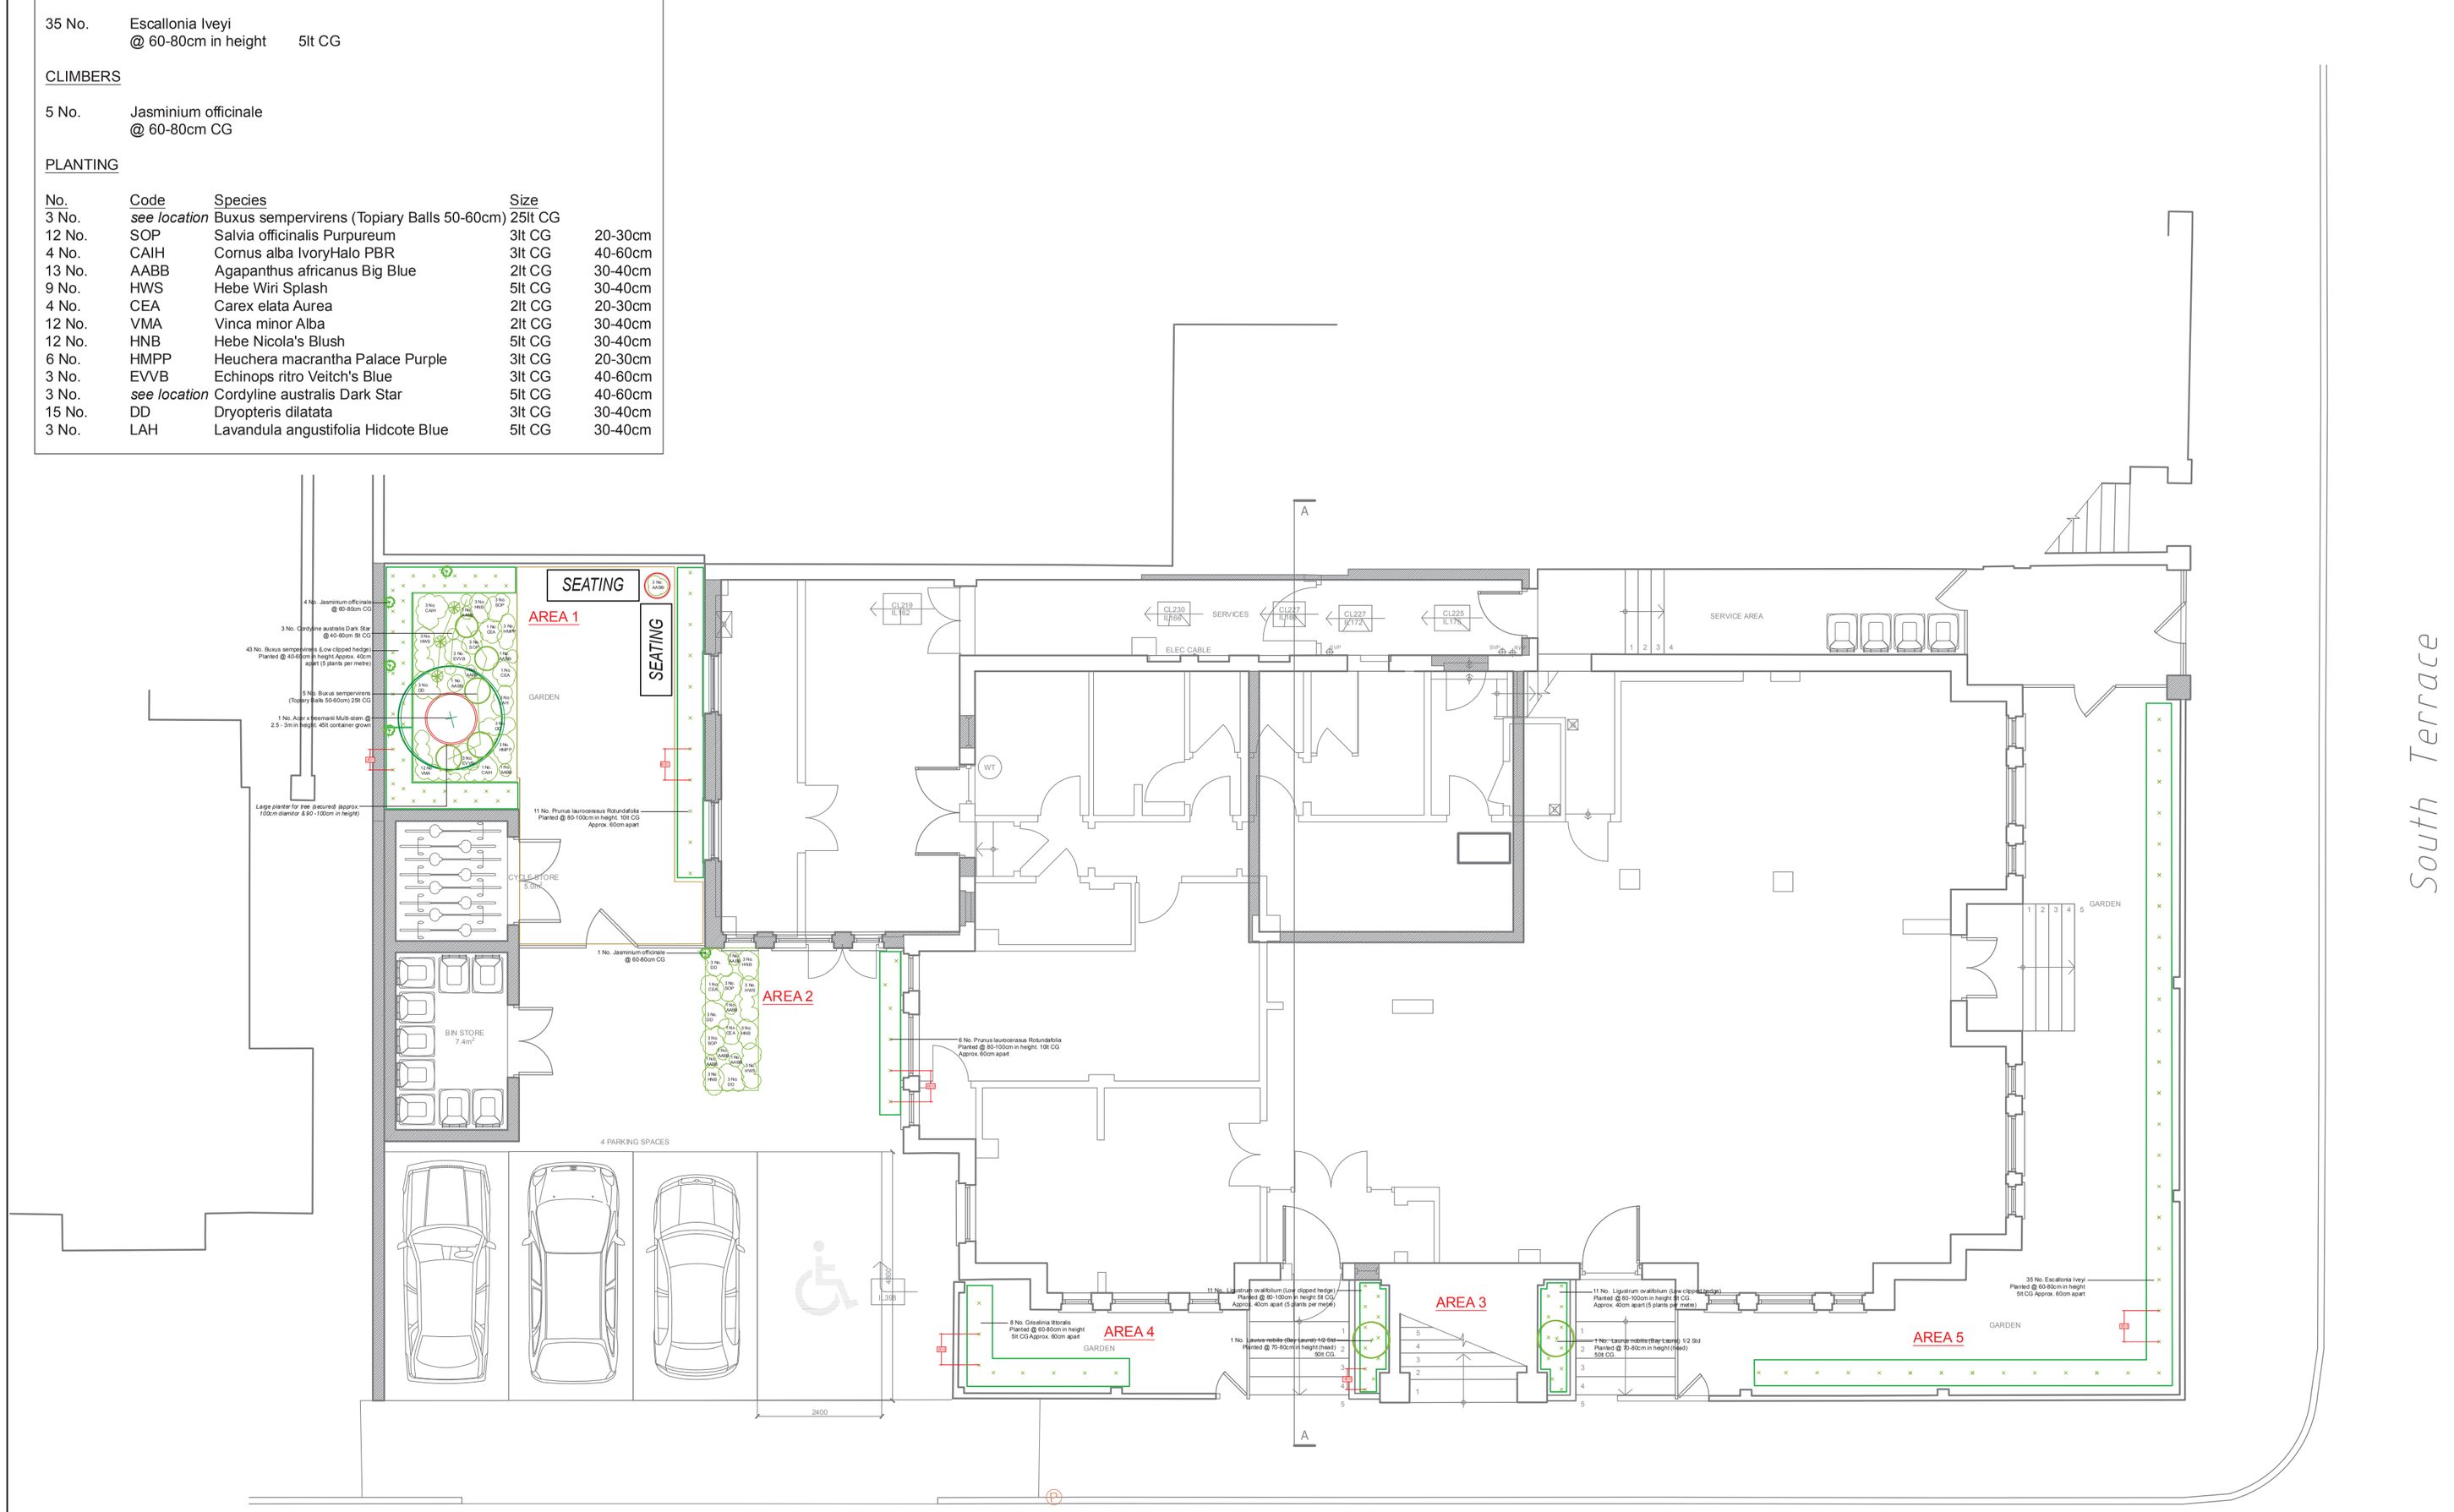

NOTES:

BREAKING UP EXISTING HARD SURFACE AND REMOVAL
The main contractor shall break up and remove any road, hard surfacing prior to works by the Landscape sub-contractor.

PREPARATION OF SOFT LANDSCAPE AREAS

NEW PLANTING AREAS
Prior to placing of topsoil ensure subsoil is thoroughly broken up to allow free drainage. Remove all rubble, concrete washings, and other builder's debris to provide sufficient depths for topsoil placement. Cut back excessive haunching where it restricts topsoil depths. Excavate tree pits into subgrade prior to topsoiling to ensure sufficient depths of soil. Mark tree pit locations with timber stakes

TOPSOIL DEPTHS
Topsoil depths following consolidation shall be:
Tree pits 900mm deep x a minimum of 1.20m diameter
Shrub areas (including raised planters) 450mm deep
Finished levels of topsoil in planted areas - following consolidation - shall be 10mm below adjacent kerbs and manholes to allow for mulching. 70mm of mulch to be applied which shall grade down to kerbs.

TOPSOIL SPECIFICATION
Topsoil shall conform to BS 3882 2007 'Specific Purpose Grade' for amenity shrubs.

TOPSOIL HANDLING
Topsoil shall be handled in the driest conditions reasonably possible. Topsoil shall not be moved, laid or worked during or after periods of heavy rain or when such work will damage the soil structure. Placed topsoil shall be protected from trafficking by vehicles and people. Any areas of topsoil that do become compacted shall be loosened by means of appropriate machinery or in small beds by hand forking.

CULTIVATION
All areas of shrub beds and grass works shall be brought to a fine tilth by hoeing. All shall be clear of weed growth prior to planting or seeding by either Hand pull weeding or through the application of biodegradable (Glyphosphate based) chemical a minimum of 10 days prior to planting.
All use of soil conditioners including composts, mulches & feeds are to be PEAT-FREE.

Note:
This drawing indicates design arrangement only. All works to be undertaken in accordance with best practice and all current BS & Building Regulations. Do not scale from drawing. Use figured dimensions only after checking.

No.	Description	Date / Signed

PJC Consultancy
Chapter House, Priesthawes Farm,
Hailsham Road,
Polegate,
East Sussex.
BN26 6QU.
t: 01323 832 120
w: www.pjcconsultancy.com

Client
DJILALI CHEDDIDI

Project Name
90 + 91
SOUTH TERRACE
LITTLEHAMPTON
WEST SUSSEX

Drawing Title
LANDSCAPE PLANTING PLAN

Drawing No.	Scale	Revision
PJC-0790-002	A1-1:100	-

	Signed	Date
Drawn	TR	12/10/2018
Designed	TR	12/10/2018