


- NOTE:
9. THIS DRAWING IS FOR PLANNING PURPOSES ONLY.
 10. DETAILED SITE INVESTIGATIONS TO BE UNDERTAKEN PRIOR TO ANY WORKS COMMENCING ON SITE
 11. NO STRUCTURAL WORKS TO BE UNDERTAKEN WITHOUT ENGINEERS AGREEMENT
 12. NO WORKS TO COMMENCE PRIOR TO PLANNING CONSENT AND COMPLIANCE WITH PLANNING CONDITIONS

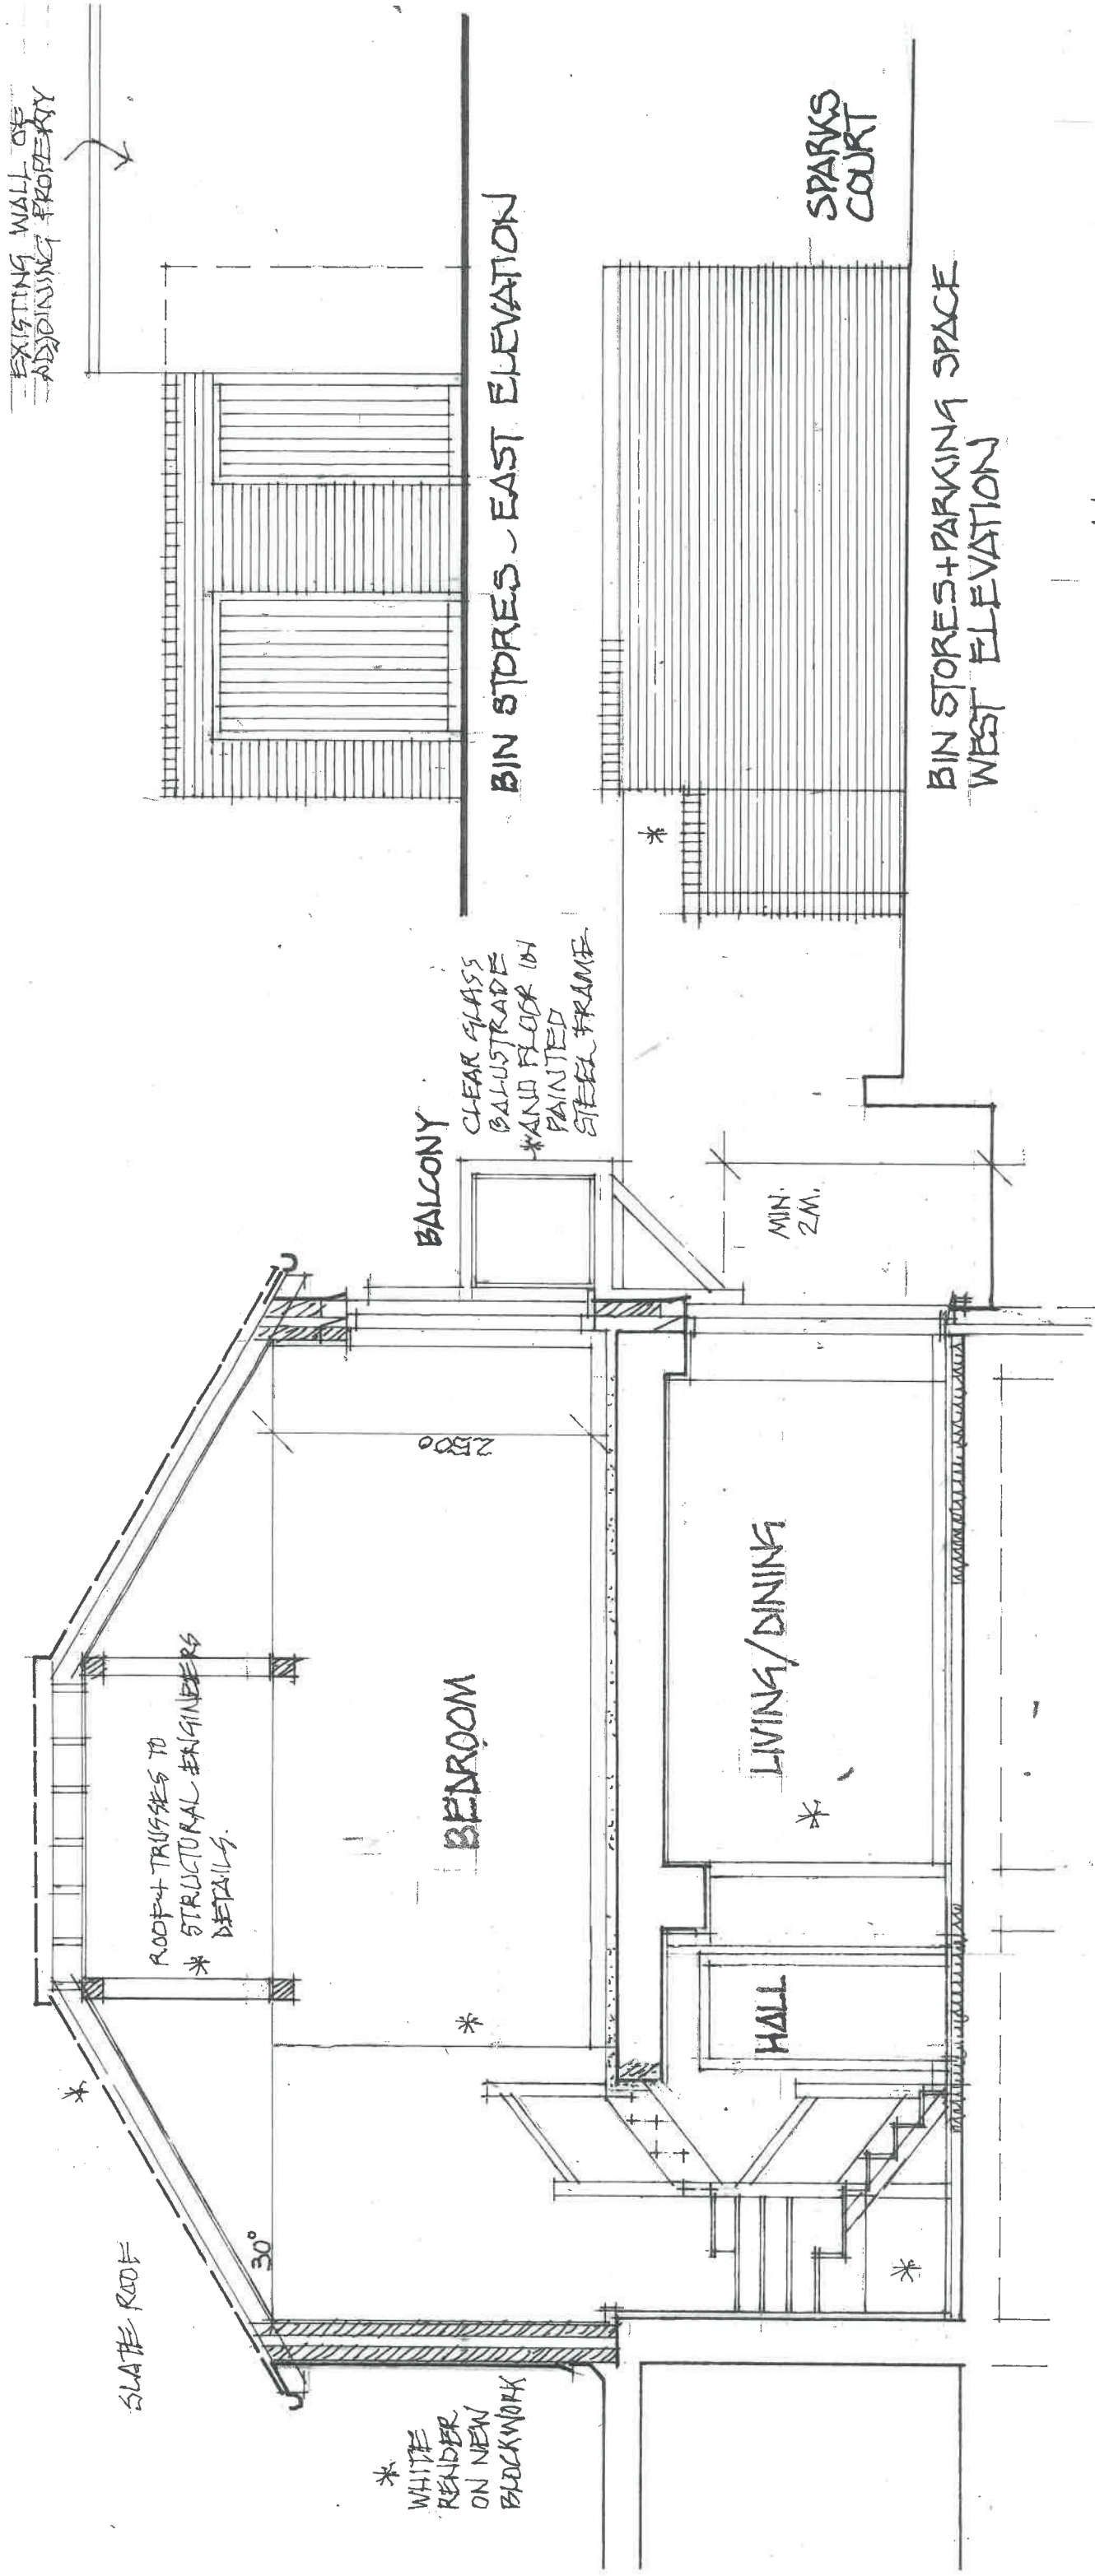

DIAGRAMMATIC SECTION SHOWING PROPOSED NEW UPPER FLOOR ON EXISTING GROUND FLOOR STRUCTURE

REV 'B' 06.01.2020 BEDROOM AND LIVING ROOM LOCATION REVERSED
REV 'A' 09.10.2019 AMENDMENTS FORMING REVISED TP APPLICATION

SECTION THROUGH NEW TWO STOREY HOUSE AS PROPOSED
52 HIGH STREET, LITTLEHAMPTON
GRAHAM NICOLLS LTD, BUILDING DESIGN + TECHNOLOGY.
M:07990 522709

SCALE / 1:50 @ A3
DATE / 15.03.2019
DWG NO / 011218/TP10REV'B'