


WSX2 53436

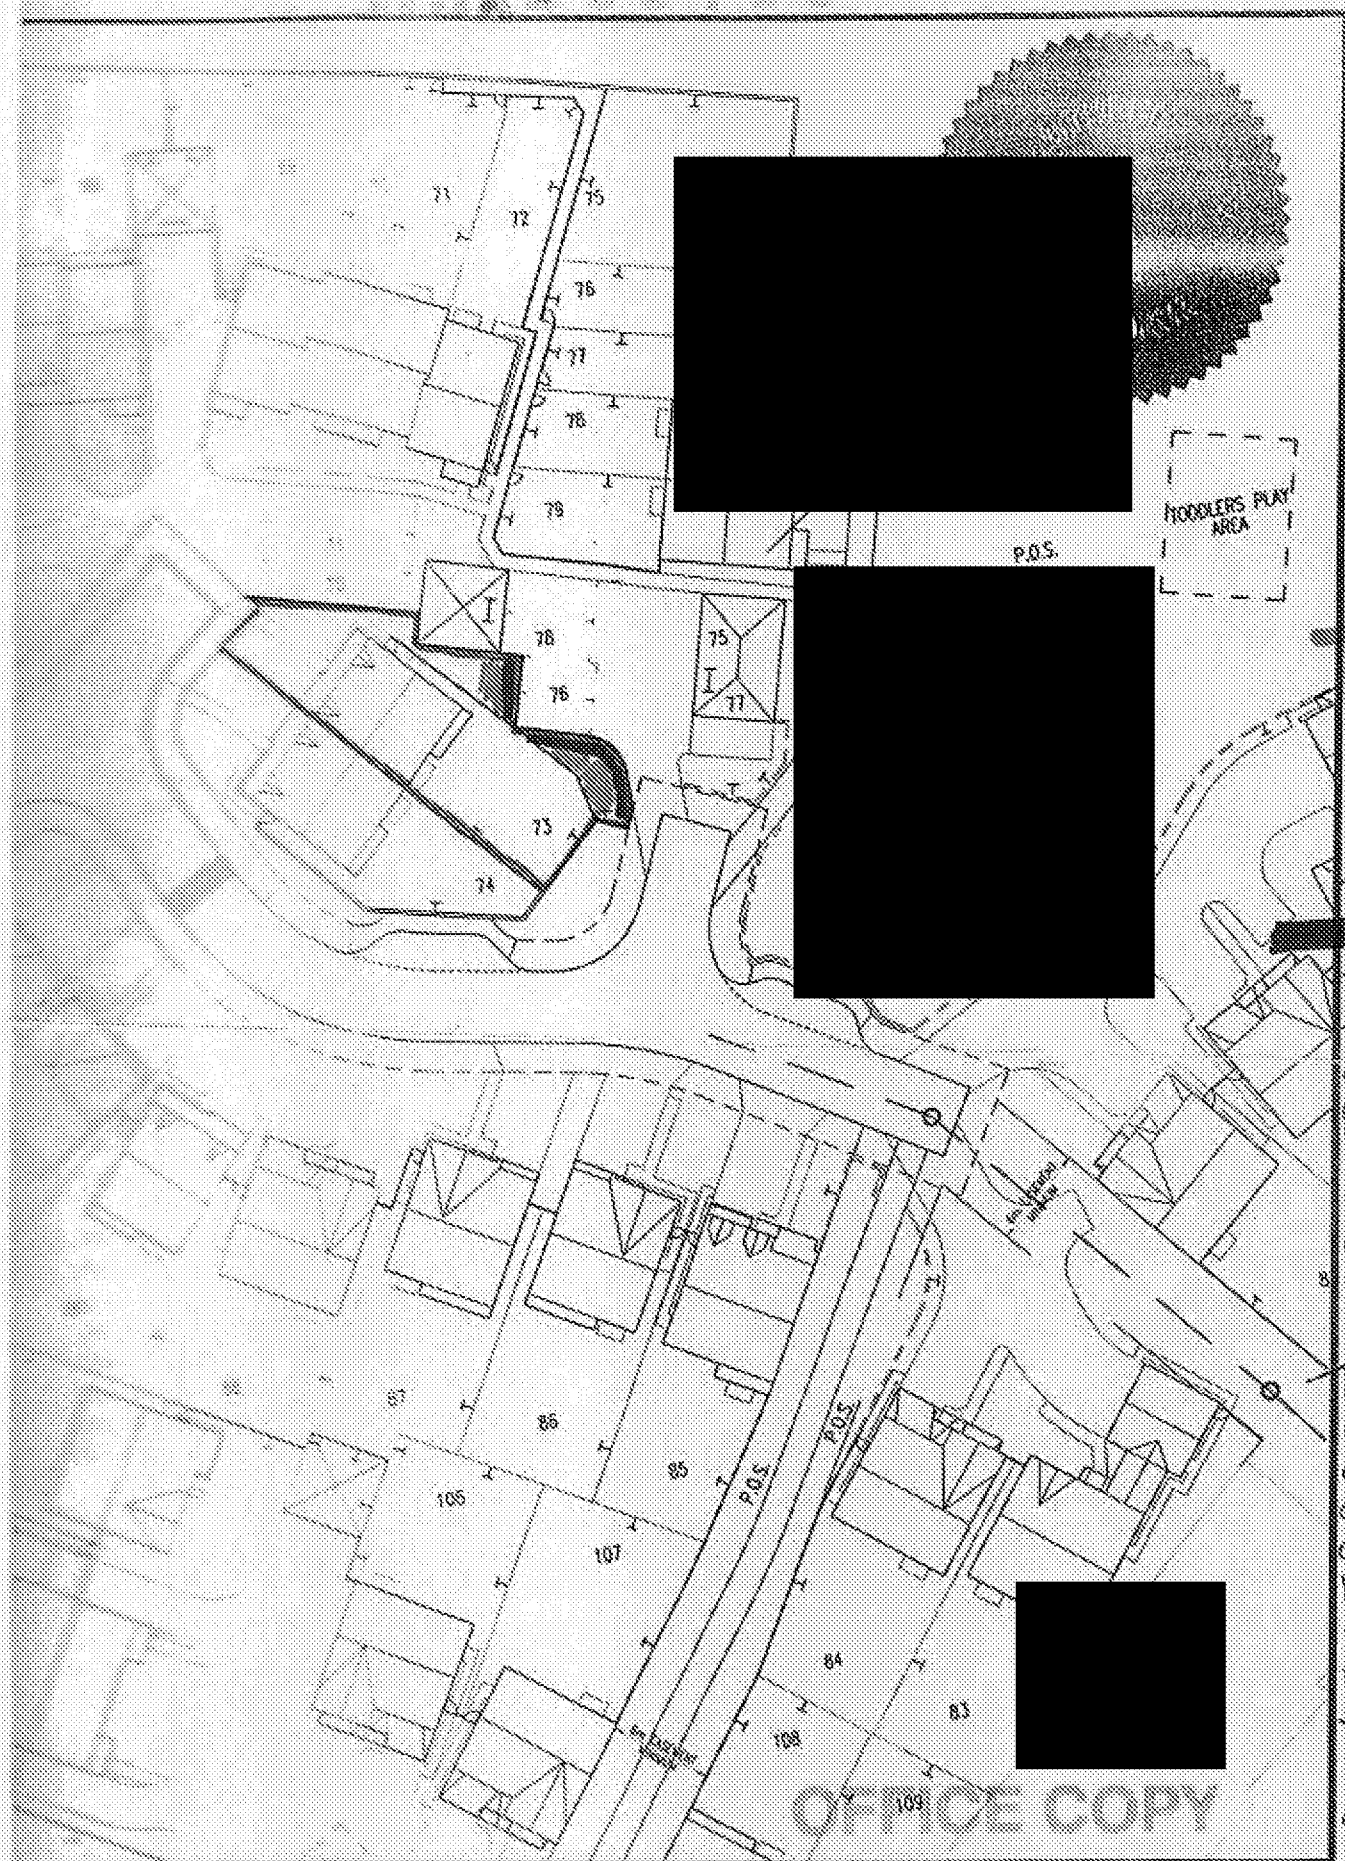

Proposed
Area
to extend
fencing

Proposed
area
to leave
for view
out of
parking
space
+ rear
access
to car

The red
area is
our bound-
aries as signed
by our solicitor
myself
+ my
husband
at each end
of contract



Project

Littlehampton

Drawing

Con 73

Arundel Homes Limited

Date

08 February 2001

Number

Con 73