


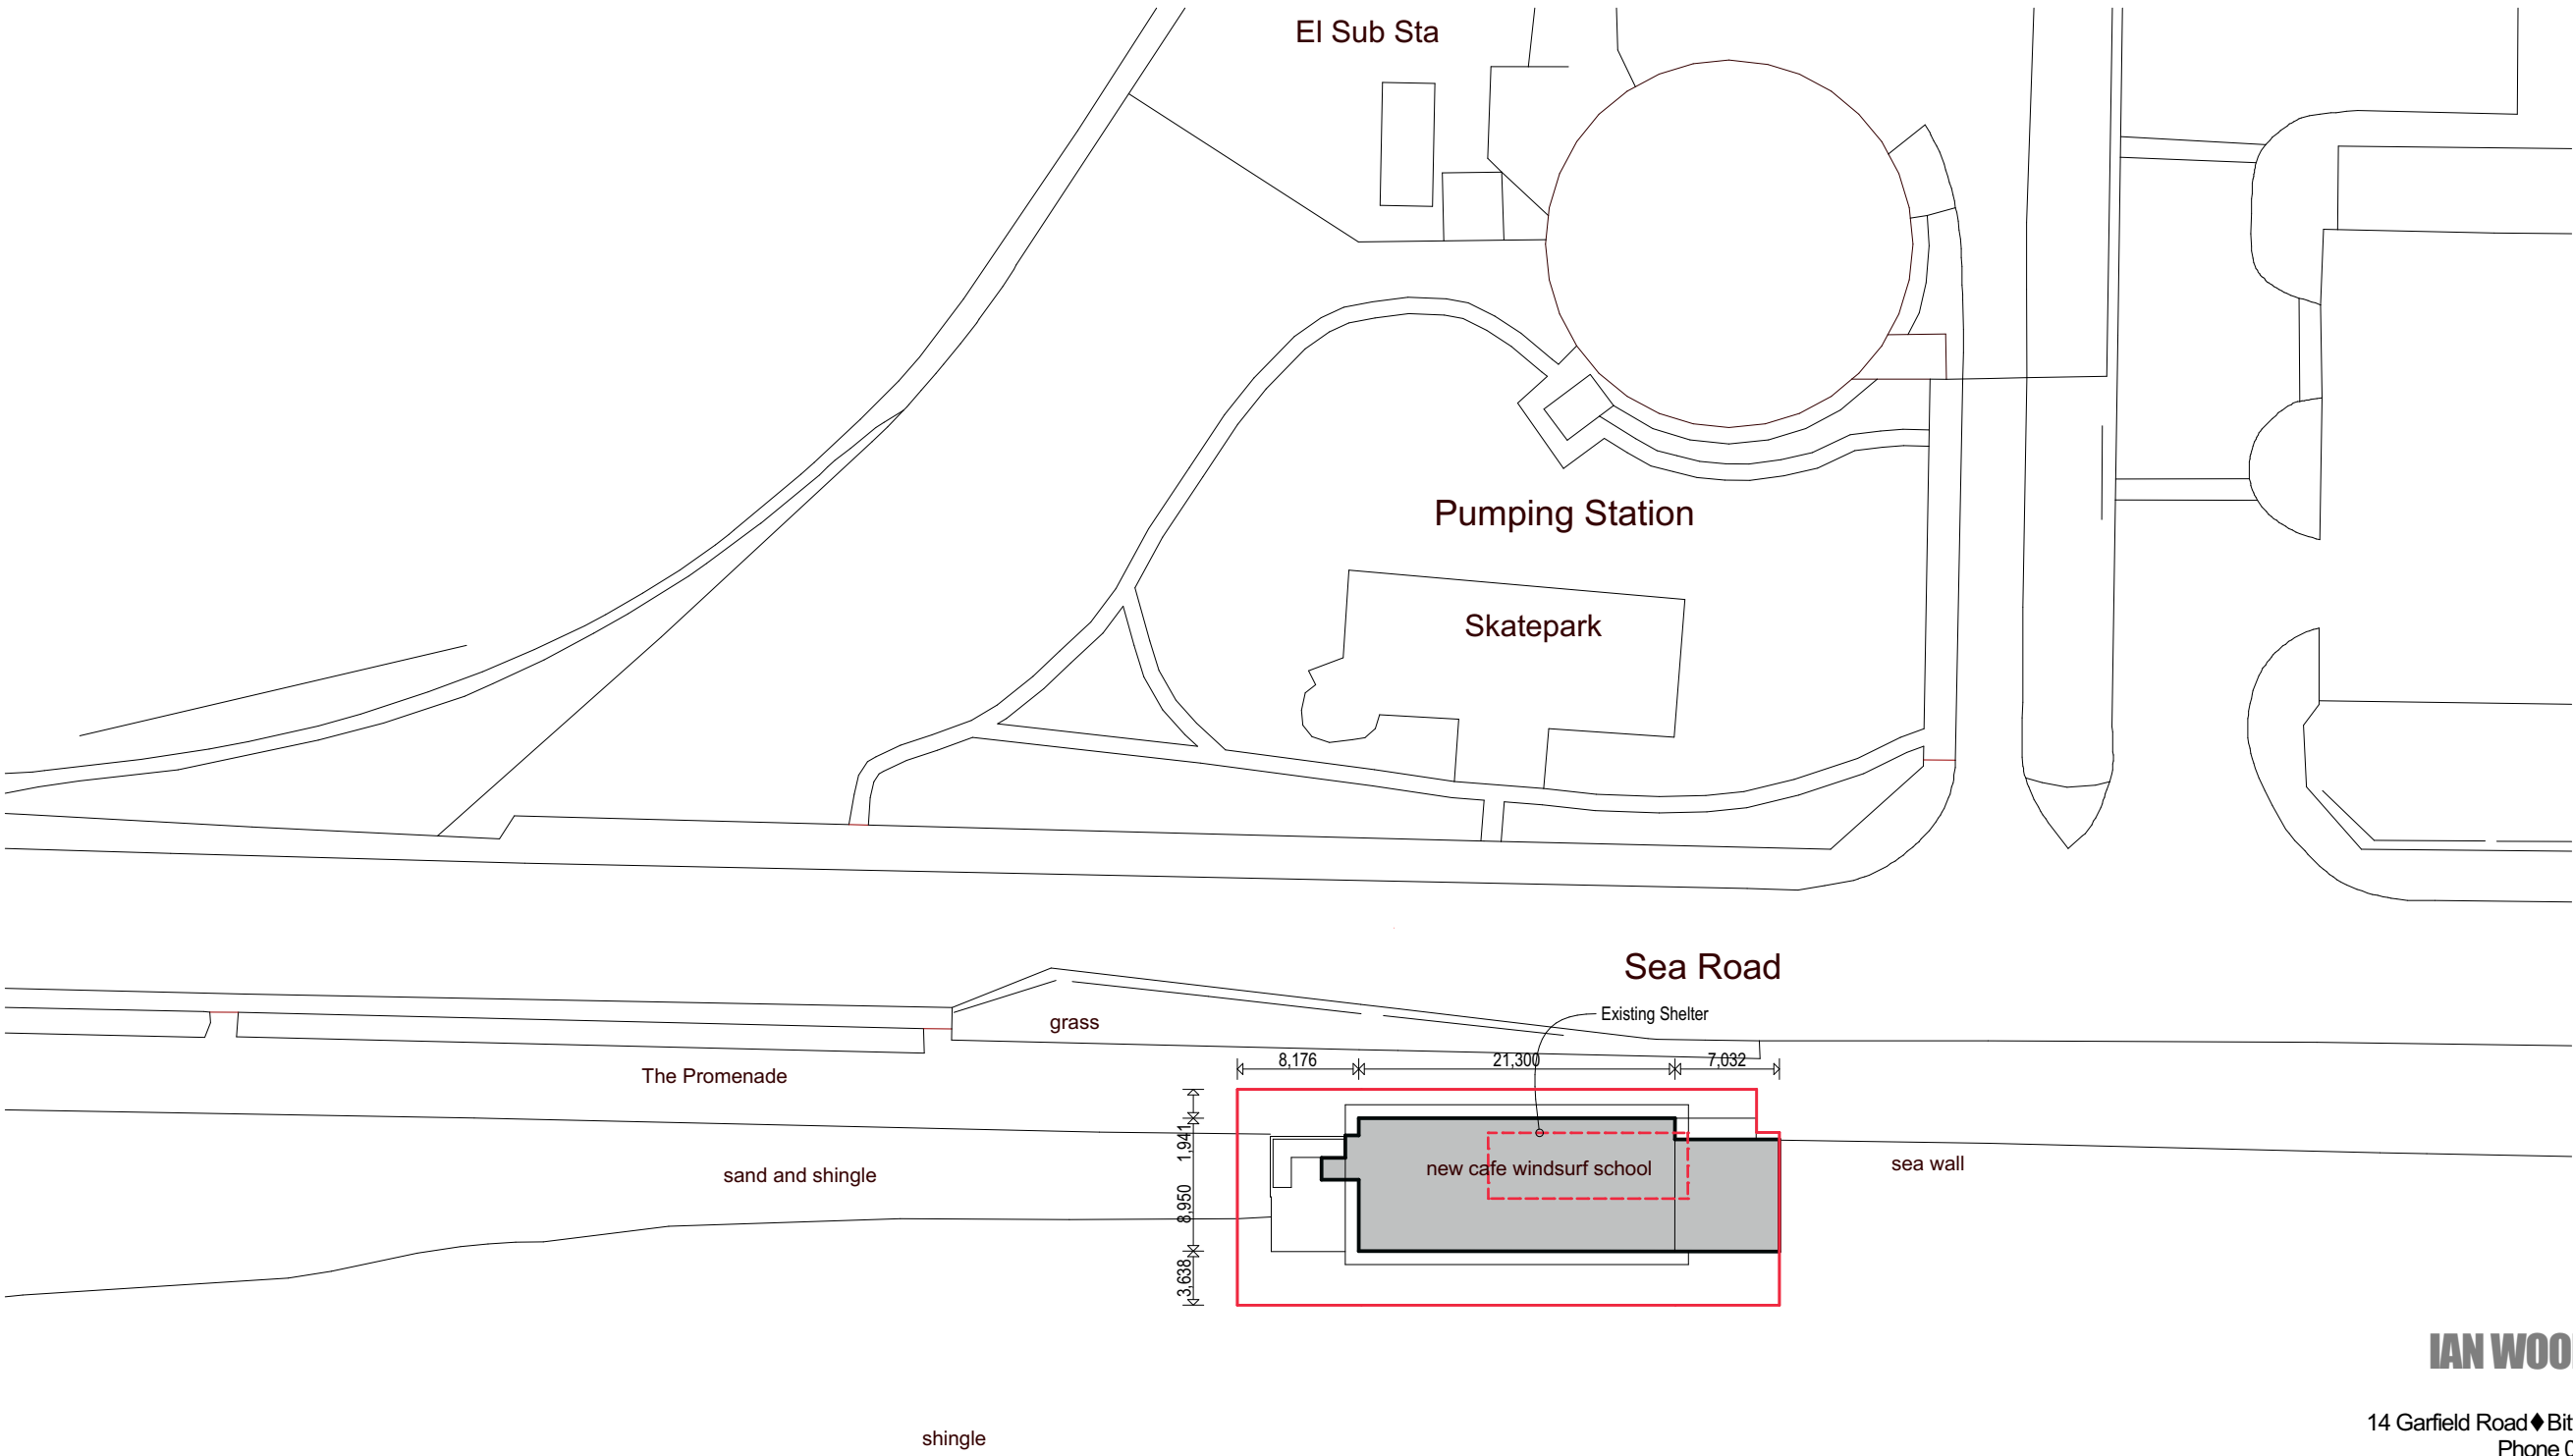

Ordnance Survey, (c) Crown Copyright 2019. All rights reserved. Licence number 100022432

IAN WOOD DESIGN CONSULTANT

14 Garfield Road ♦ Bitterne ♦ Southampton SO19 4BZ ♦ Hampshire
Phone 023 8033 3810 or 01489 773569

on behalf of



Client	JAMIE HAWKINS
Project	KITE SURF CAFE AND SCHOOL BEACH ROAD LITTLEHAMPTON
Drawing Title	PROPOSED BLOCK PLAN Planning amendments

Drawing CND1_SK03 Rev
Date OCT 2019 Scale 1 : 150 at A3