


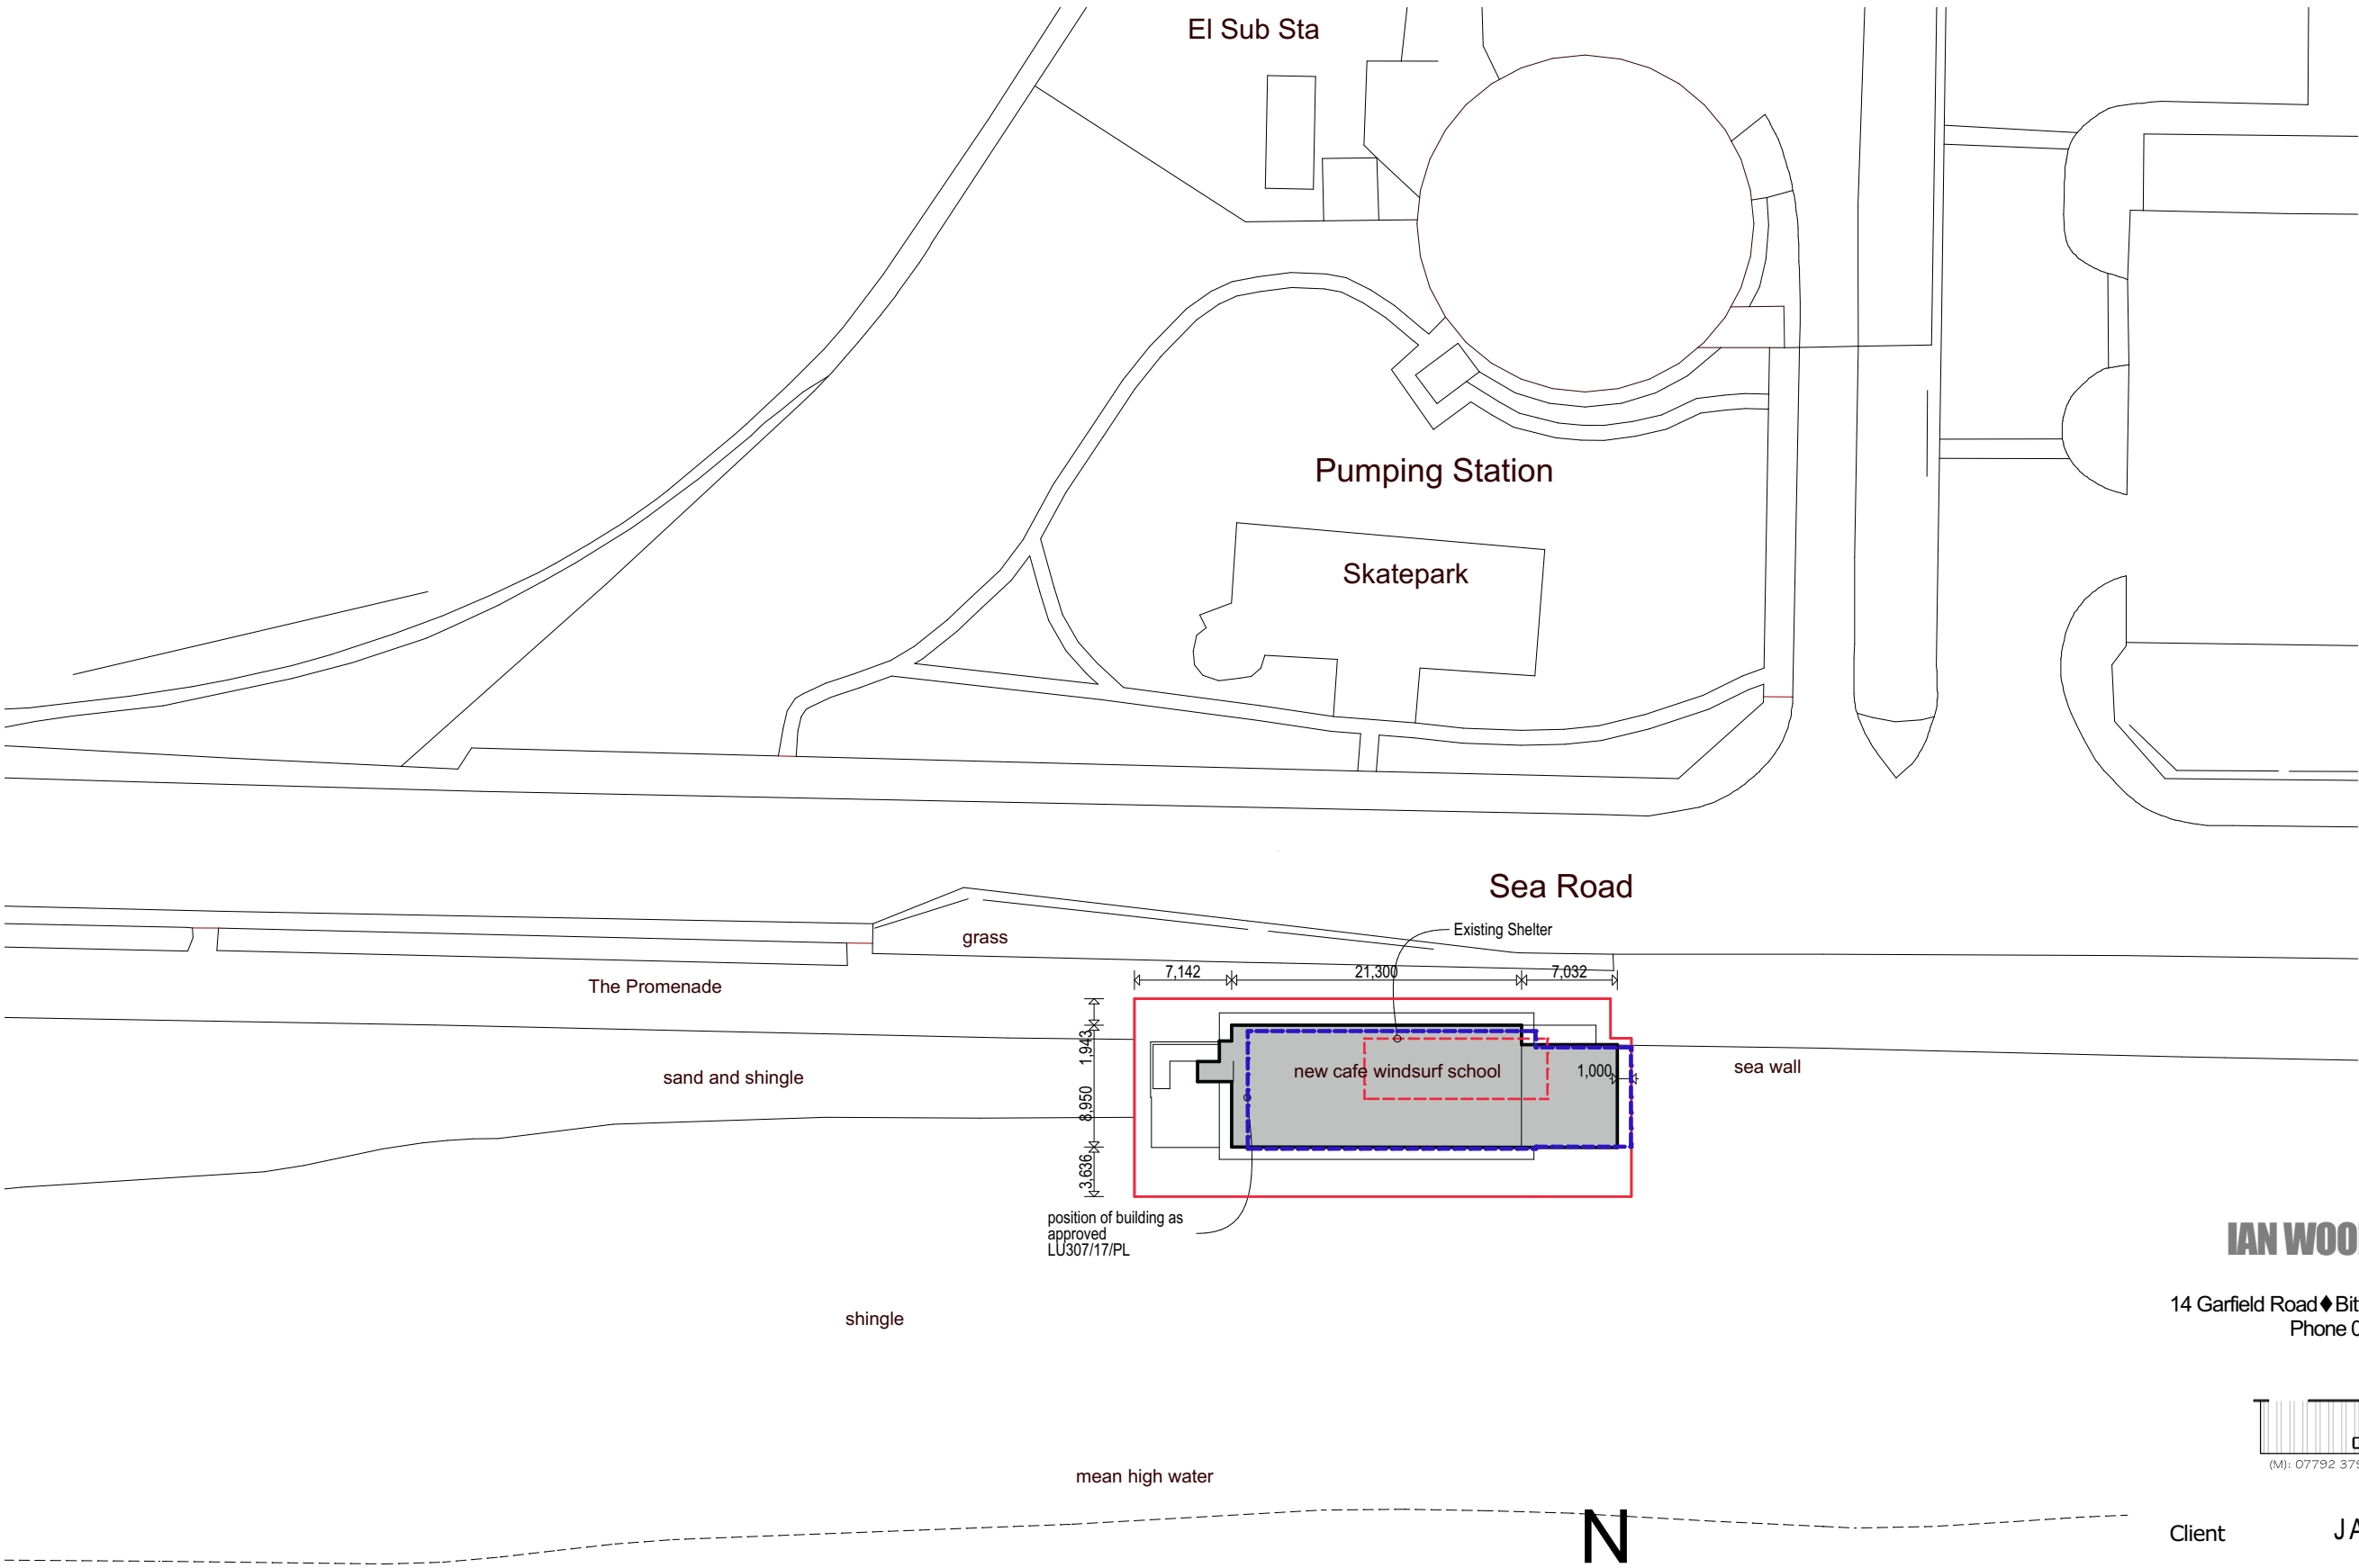

IAN WOOD DESIGN CONSULTANT

14 Garfield Road ♦ Bitterne ♦ Southampton SO19 4BZ ♦ Hampshire
Phone 023 8033 3810 or 01489 773569

on behalf of



(M): 07792 379302 (E) nuii.design.co@gmail.com (W) cloud9designstudio.co.uk

Client	JAMIE HAWKINS
Project	KITE SURF CAFE AND SCHOOL BEACH ROAD LITTLEHAMPTON
Drawing Title	PROPOSED BLOCK PLAN Planning amendments

Drawing CND1_SK03 Rev
Date OCT 2019 Scale 1 : 150 at A3

