
ARUN DISTRICT COUNCIL:LU/32/09

ARUN DISTRICT COUNCIL
No. LU 32 09

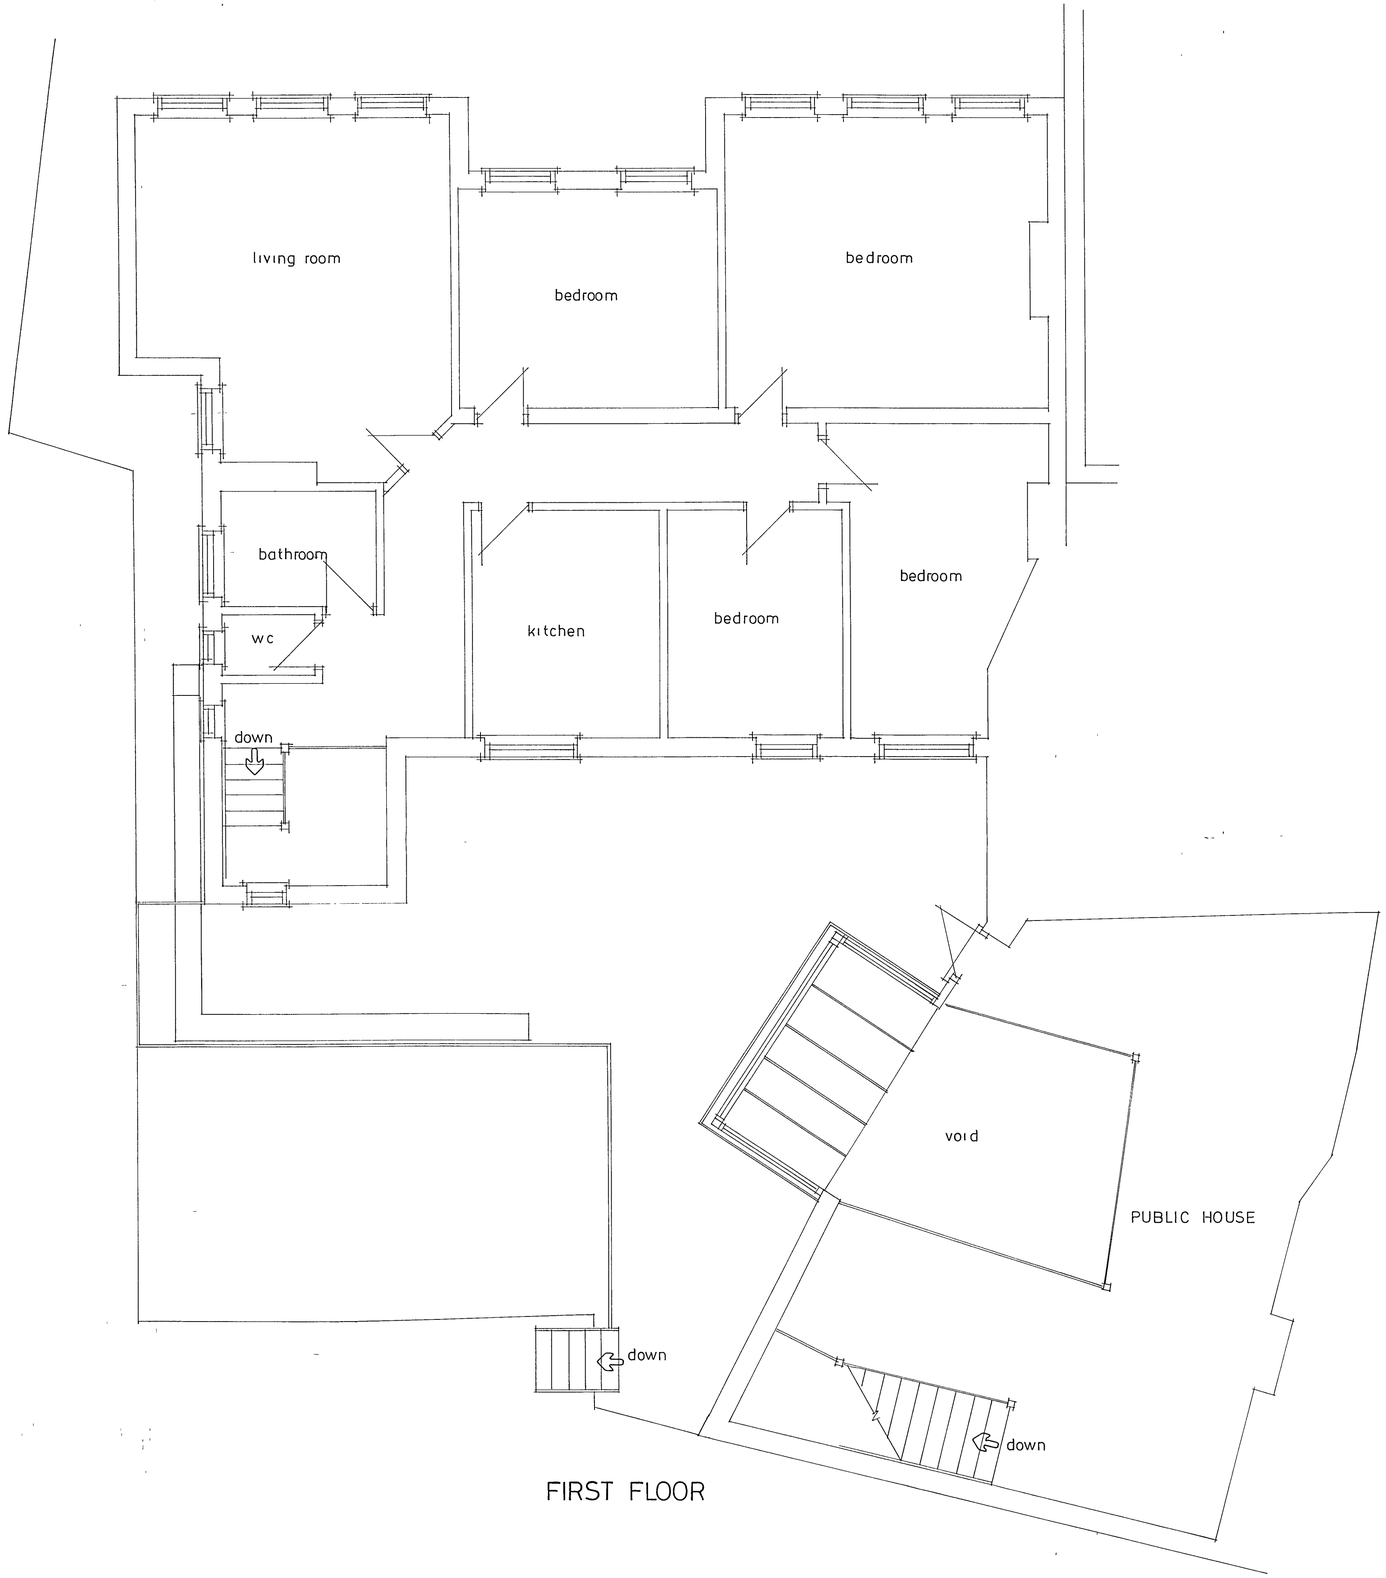

FIRST FLOOR

A		
	Date	Revisions

© copyright

Client

Job Title

Existing Layout
FIRST FLOOR

Drawing Title

5/7 East Street,
Littlehampton.

Scale 1:50

Date	Drawn by

Drg No.	Rev.
437/04	

841 x 594