
ARUN DISTRICT COUNCIL:LU/32/09

ARUN DISTRICT COUNCIL
No. LU 32 09

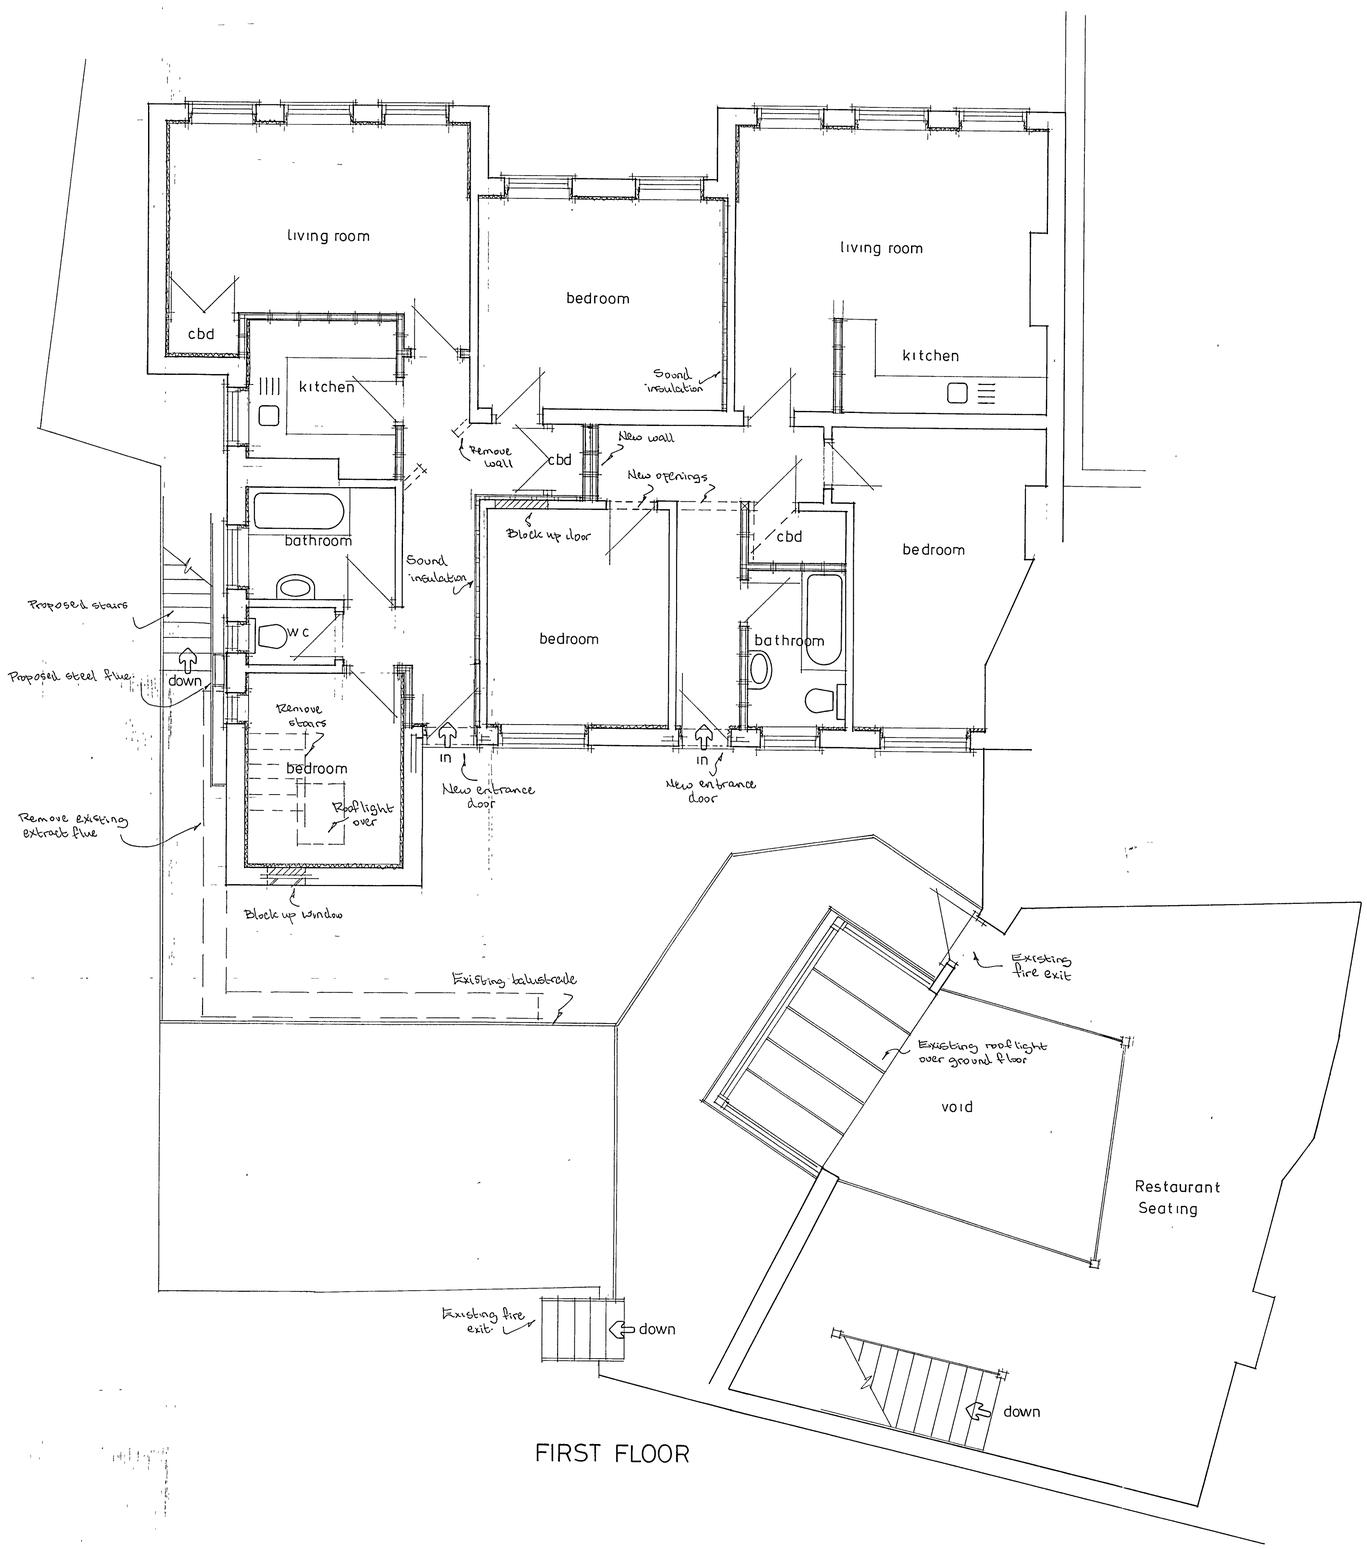

FIRST FLOOR

A		
	Date	Revisions

© copyright

Client
The Fish Factory (U.K) Ltd

Job Title
Proposed Alterations
FIRST FLOOR

Drawing Title
5/7 East Street,
Littlehampton.

Scale 1:50

Date | Drawn by

Drg No. 437/02 | Rev.

841 x 594mm A1