


Proposed parking for cycles AND MOTOR VEHICLES

Cross hatched area = Covered area
Open ended

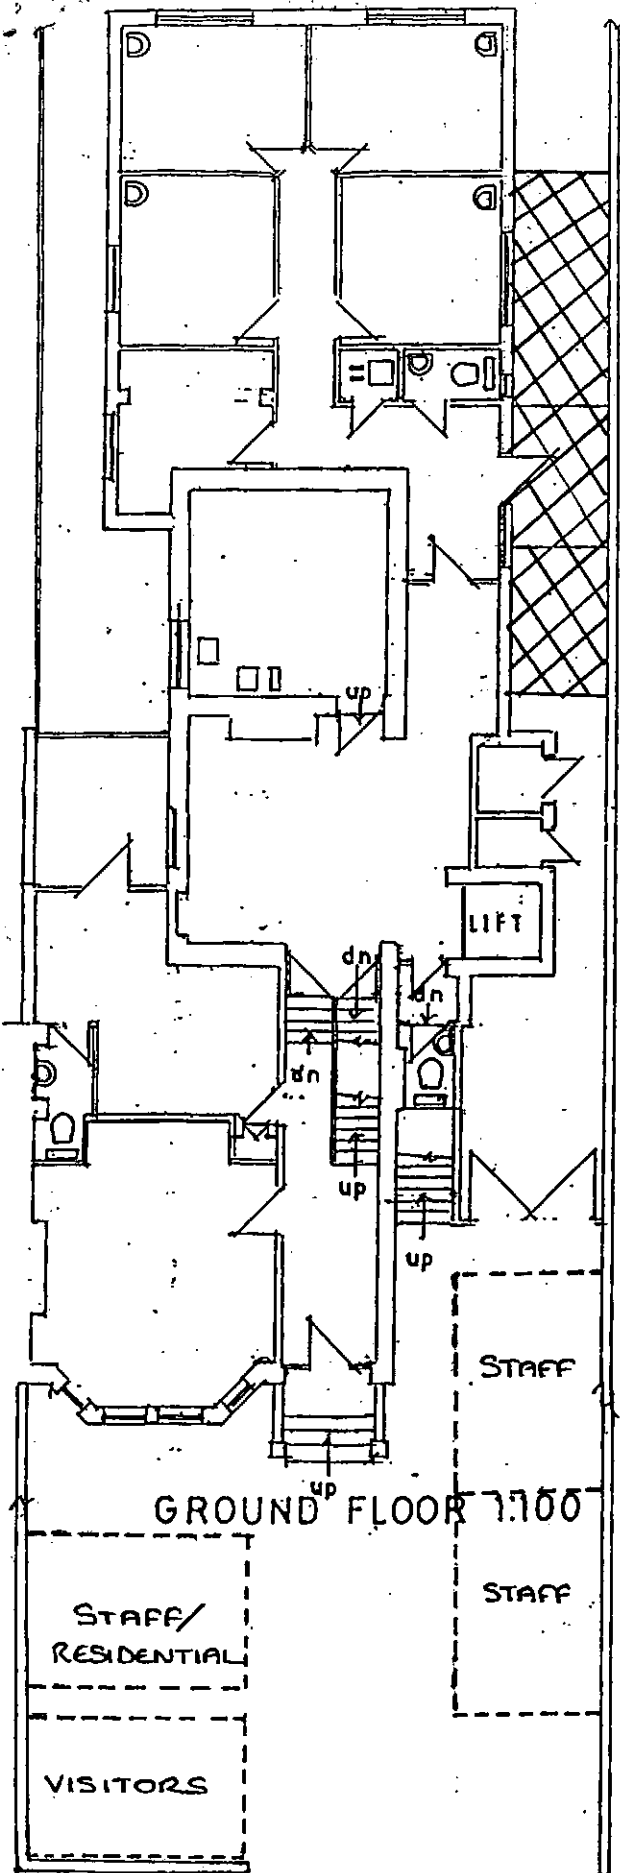

GROUND FLOOR 1100

STAFF

STAFF

STAFF/
RESIDENTIAL

VISITORS

1:100

0 1 2 3 4 5 6 7
METRES



9 ST. CATHERINES ROAD
LITTLEHAMPTON BN17 5HS

EXISTING GROUND FLOOR,
CELLAR, LOCATION AND
BLOCK PLANS

FOR SCHLICH & CO

PETER D. KING F.R.I.C.S.
CHARTERED SURVEYOR
41a BEACH ROAD LITTLEHAMPTON BN17 5JA

25.11.2011 DRAWING.1