



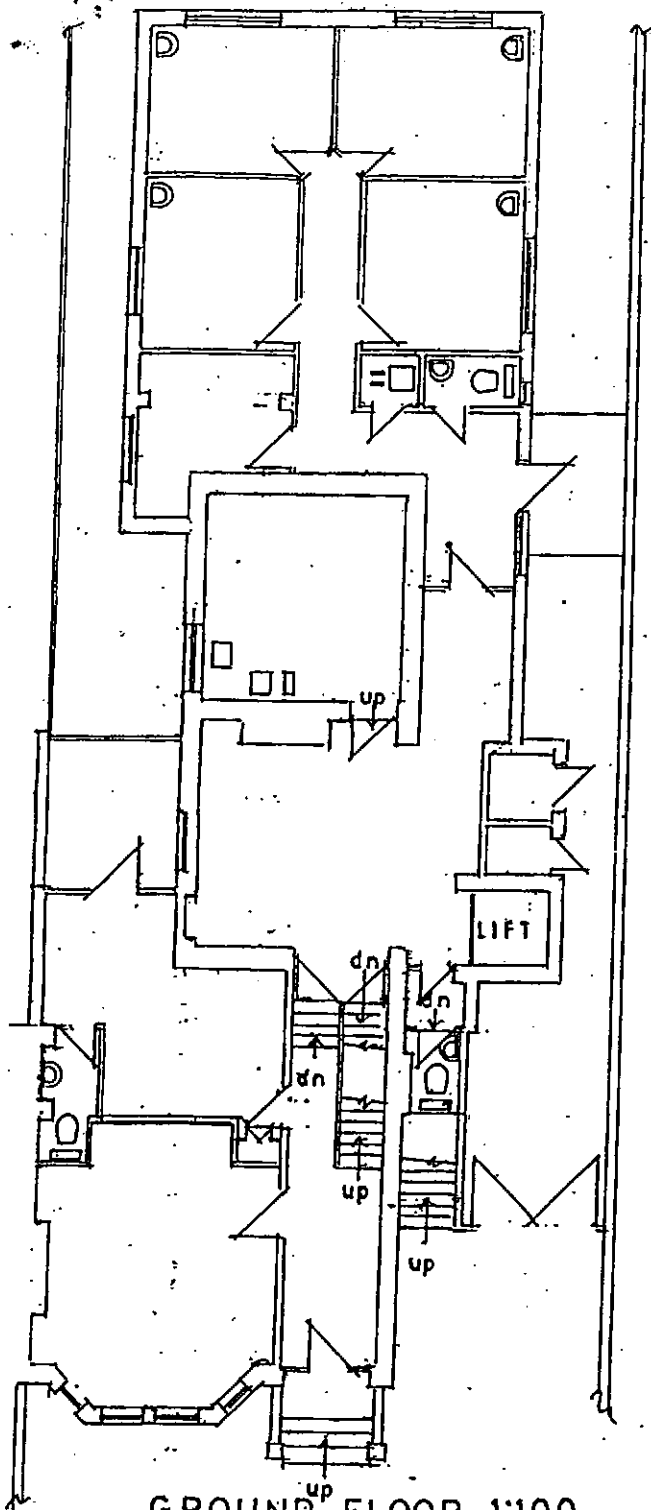


GROUND FLOOR 1:100

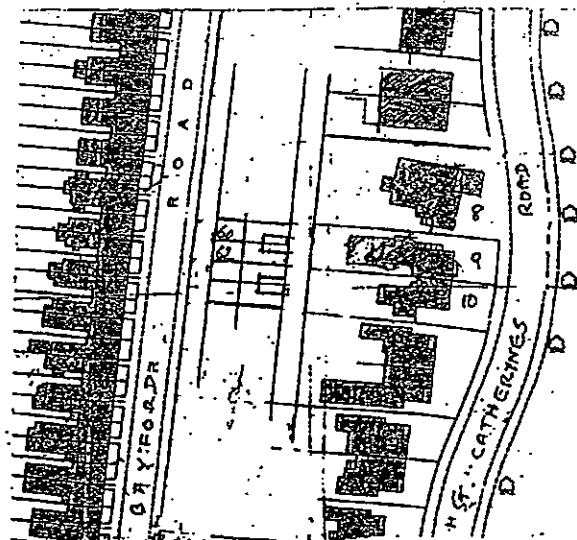

LOCATION PLAN 1:250


0 10 20 30 40 50

METRES

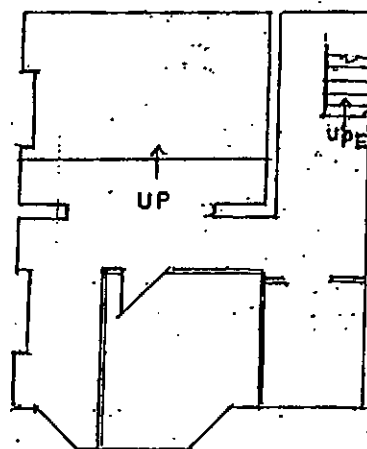

CELLAR 1:100

0 1 2 3 4 5 6 7
METRES

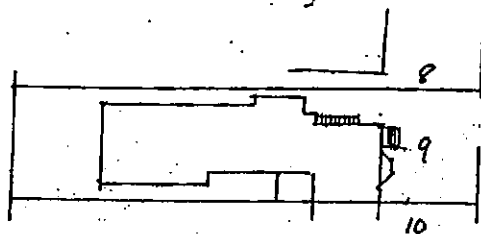

BLOCK PLAN 1:500

0 5 10 15 20 25 30

METRES

9 ST. CATHERINES ROAD
LITTLEHAMPTON BN17 5HS

EXISTING GROUND FLOOR,
CELLAR, LOCATION AND
BLOCK PLANS

FOR SCHLICH & CO

PETER D. KING F.R.I.C.S.
CHARTERED SURVEYOR

410 BEACH ROAD LITTLEHAMPTON BN17 5JA

25.11.2011

DRAWING. 1