



FOUNDATION DETAILS INDICATIVE ONLY
DESIGN RESPONSIBILITY BY OTHERS

The above loads are based upon unfactored Dead load of 0.91kN/m² + Live load of 4.0kN/m². no allowance has been made for wind loads (windloads to be confirmed and full structural design to be carried out by others).

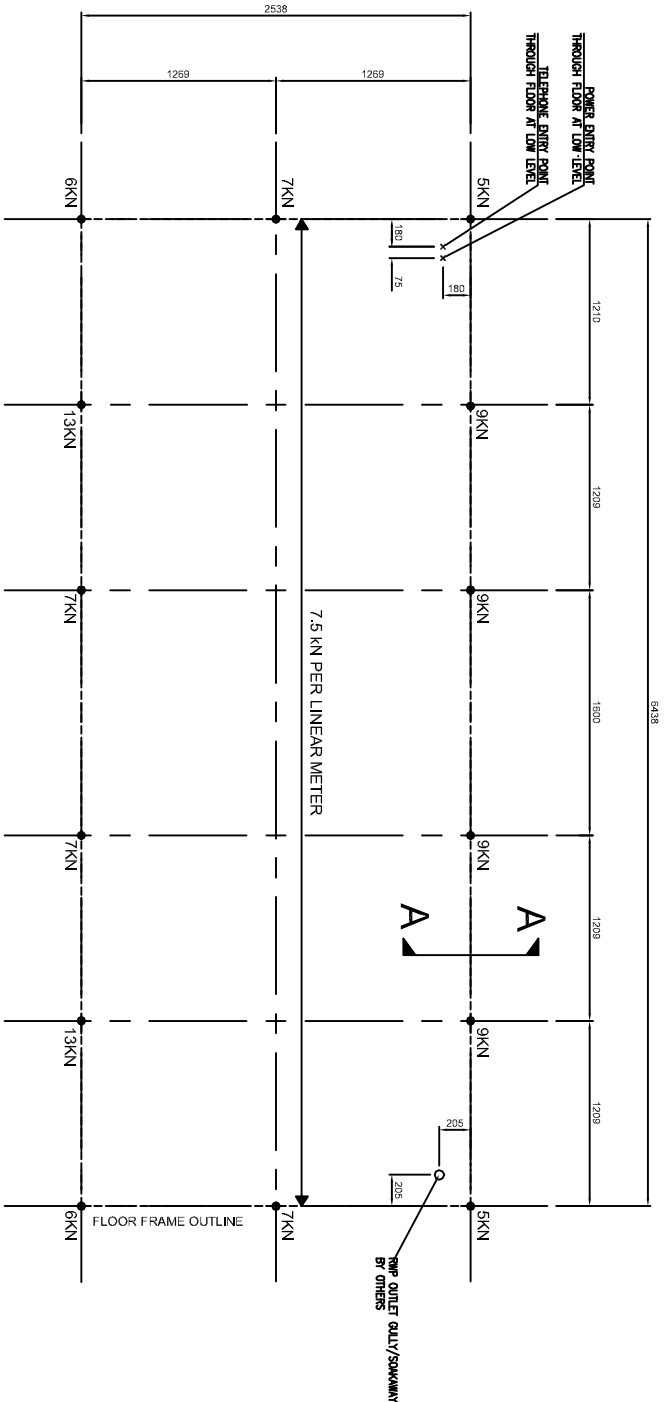

- FOUNDATION LEVEL SETOUT NOTES:
1. FINISHED FOUNDATION LEVEL TO BE 10mm ABOVE THE HIGHEST POINT OF EXISTING GROUND LEVEL SURFACE.
 2. EXISTING GROUND LEVEL SURFACE WILL REQUIRE ADDITIONAL GRADING AS NECESSARY TO ALLOW LEVEL ACCESS TO ENTRANCE DOOR.
 3. BASE/SLAB TOLERANCES +0/-5mm.

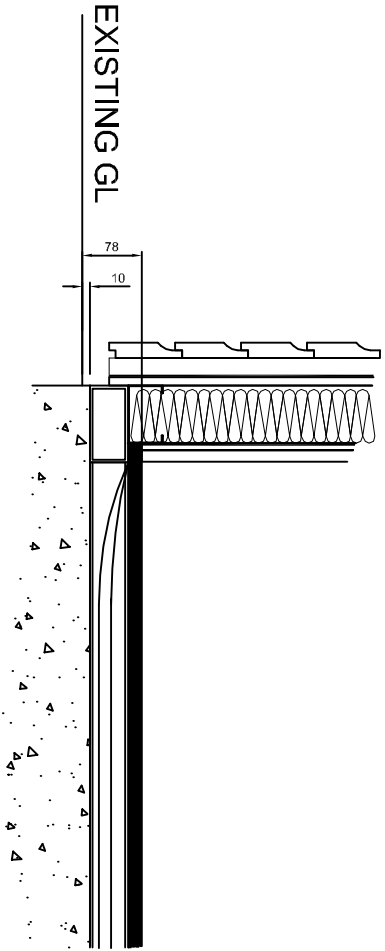

SECTION A-A

C1 DSB 4.12.13 FIRST ISSUE		DA		
Rev	By	Date	Description	Chkd
 Premier Interlink WACO UK LTD HEAD OFFICE CATFOSS LANE, BRANDESBURTON, DRIFFIELD EAST YORKSHIRE YO25 8EJ Telephone: (01964) 545000 Fax: (01964) 545001 email: sales@waco.co.uk Internet: www.waco.co.uk				
Status: CONSTRUCTION				
Client: TIMPSONS				
Project: SLIMLINE KIOSK				
Title: CONCRETE PAVING SLAB FOUNDATION DETAIL				
6.6mx2.6m UNIT				
Scale (d.s.)	Drawn	Date	Checked	
1: 50	DSB	09.12.13	DB	
Drawing No.	Timp-STD-101			Rev: C1