


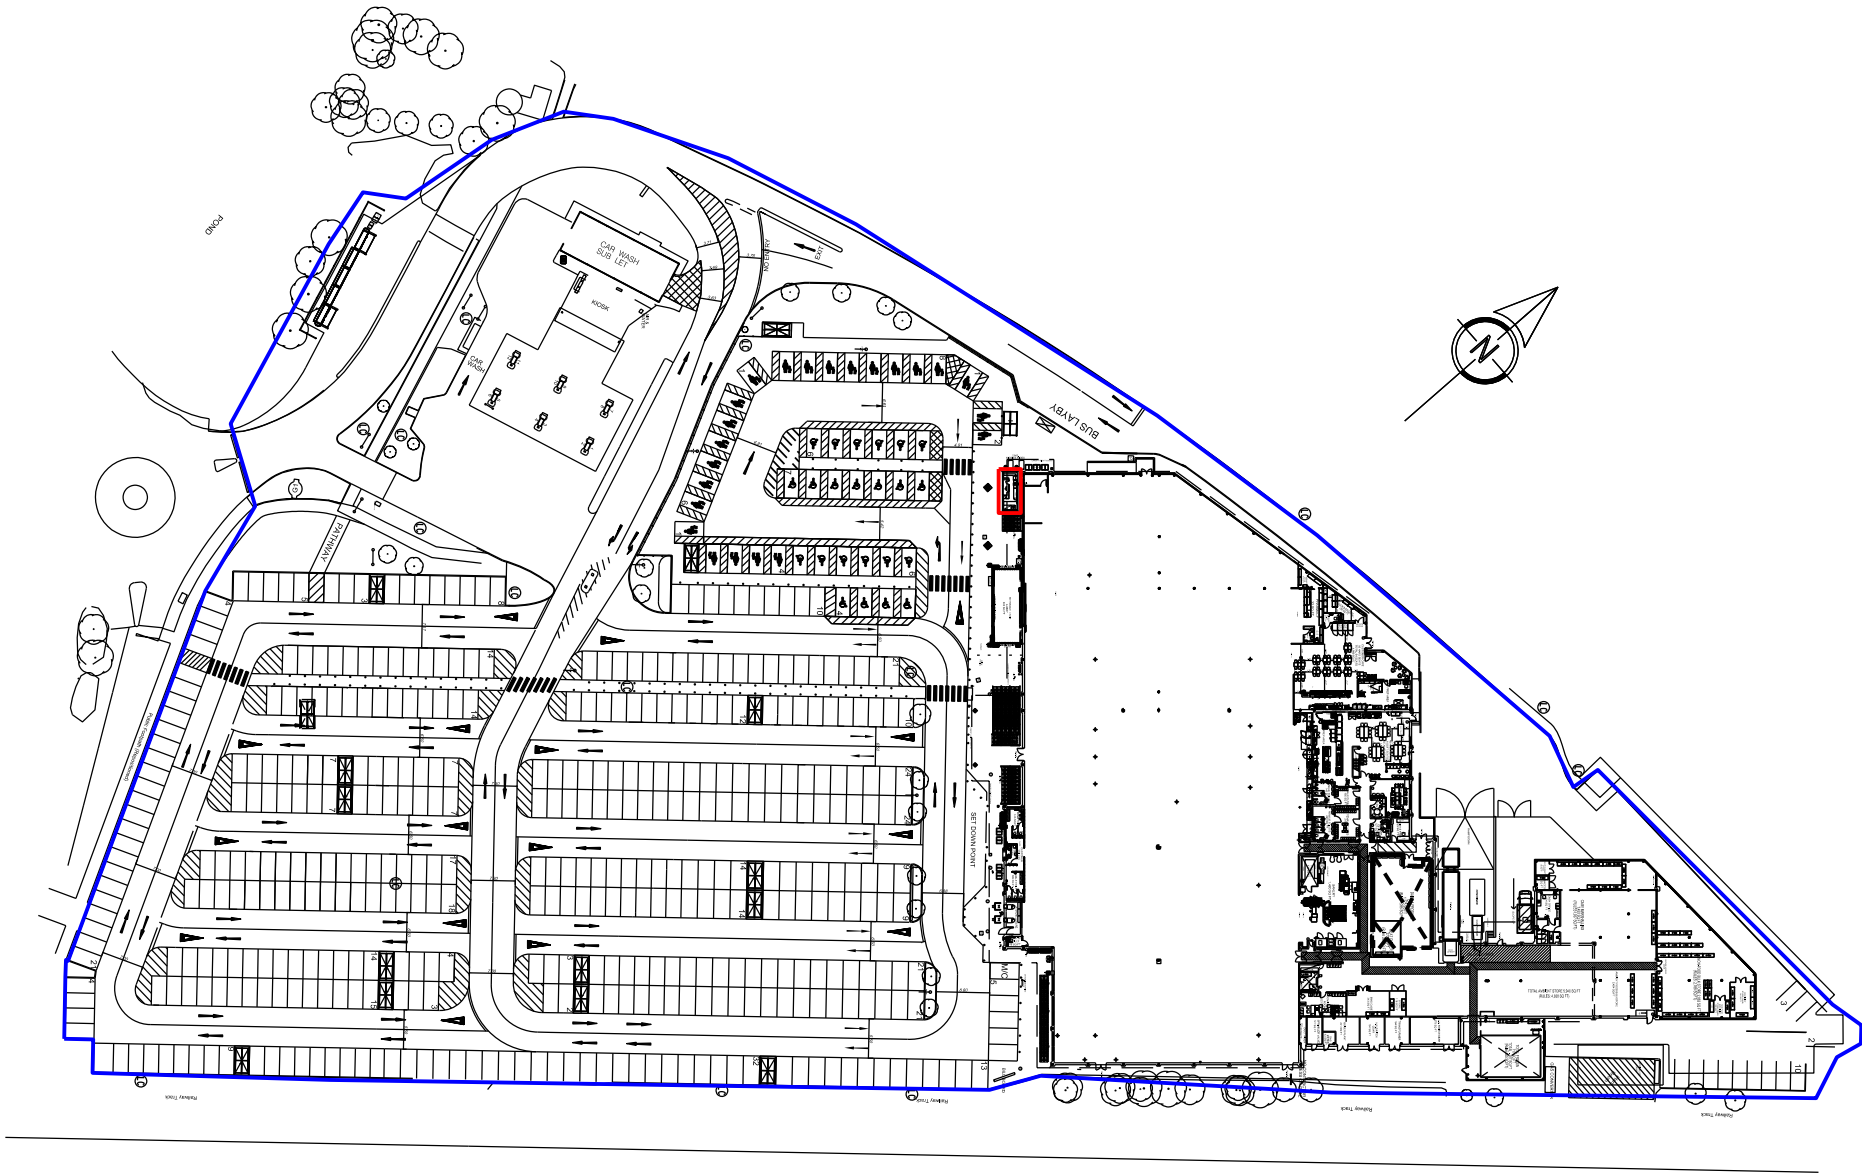

REV.	REVISIONS	DATE
##	EXISTING PLAN PRODUCED	03.02.15
POD FROM FRONT ENTRANCE: 9.02m SITE BOUNDARY: 3.03 HECTARES		
0 SCALE 1:50 2m 0 SCALE 1:100 4m 0 SCALE 1:200 8m 0 SCALE 1:500 20m 0 SCALE 1:1250 50m		
PROPOSED LOCATION SITE BOUNDARY		

PROJECT		
2833		
LITTLEHAMPTON F50		
DESCRIPTION		
PROPERTY SERVICES		
DRY CLEANING POD		
BOUNDARY & LOCATION PLAN		
DRAWING NO. 2833pag##.dgn		
PHASE	ISSUE	##
SCALE	DATE	
1:1250@A3	03.02.15	
PLANNING HEAD	STEVE SCOTT	
COMPANY	FUSE 3	
DRAWN	YE	



TESCO STORES LIMITED
STORE PLANNING DEPARTMENT
P.O. BOX 400, CIRRIUS BUILDING, SHIRE PARK
WELWYN GARDEN CITY, HERTS, AL7 1GA
TELEPHONE : 01707 395150

THE COPYRIGHT AND ALL OTHER RIGHTS IN AND RELATING TO THIS PUBLICATION BELONG TO AND ARE THE SOLE PROPERTY OF TESCO STORES LIMITED. ALL RIGHTS ARE RESERVED NOTICES THE WHOLE OR ANY PART OF THIS PUBLICATION MAY BE REPRODUCED OR TRANSMITTED IN ANY FORM OR BY ANY ELECTRONIC OR MECHANICAL MEANS INCLUDING PHOTOCOPYING AND RECORDING OR FROM ANY RETRIEVAL SYSTEM WITHOUT THE PRIOR WRITTEN LICENCE FROM THE OWNER © 2008 TESCO STORES LIMITED