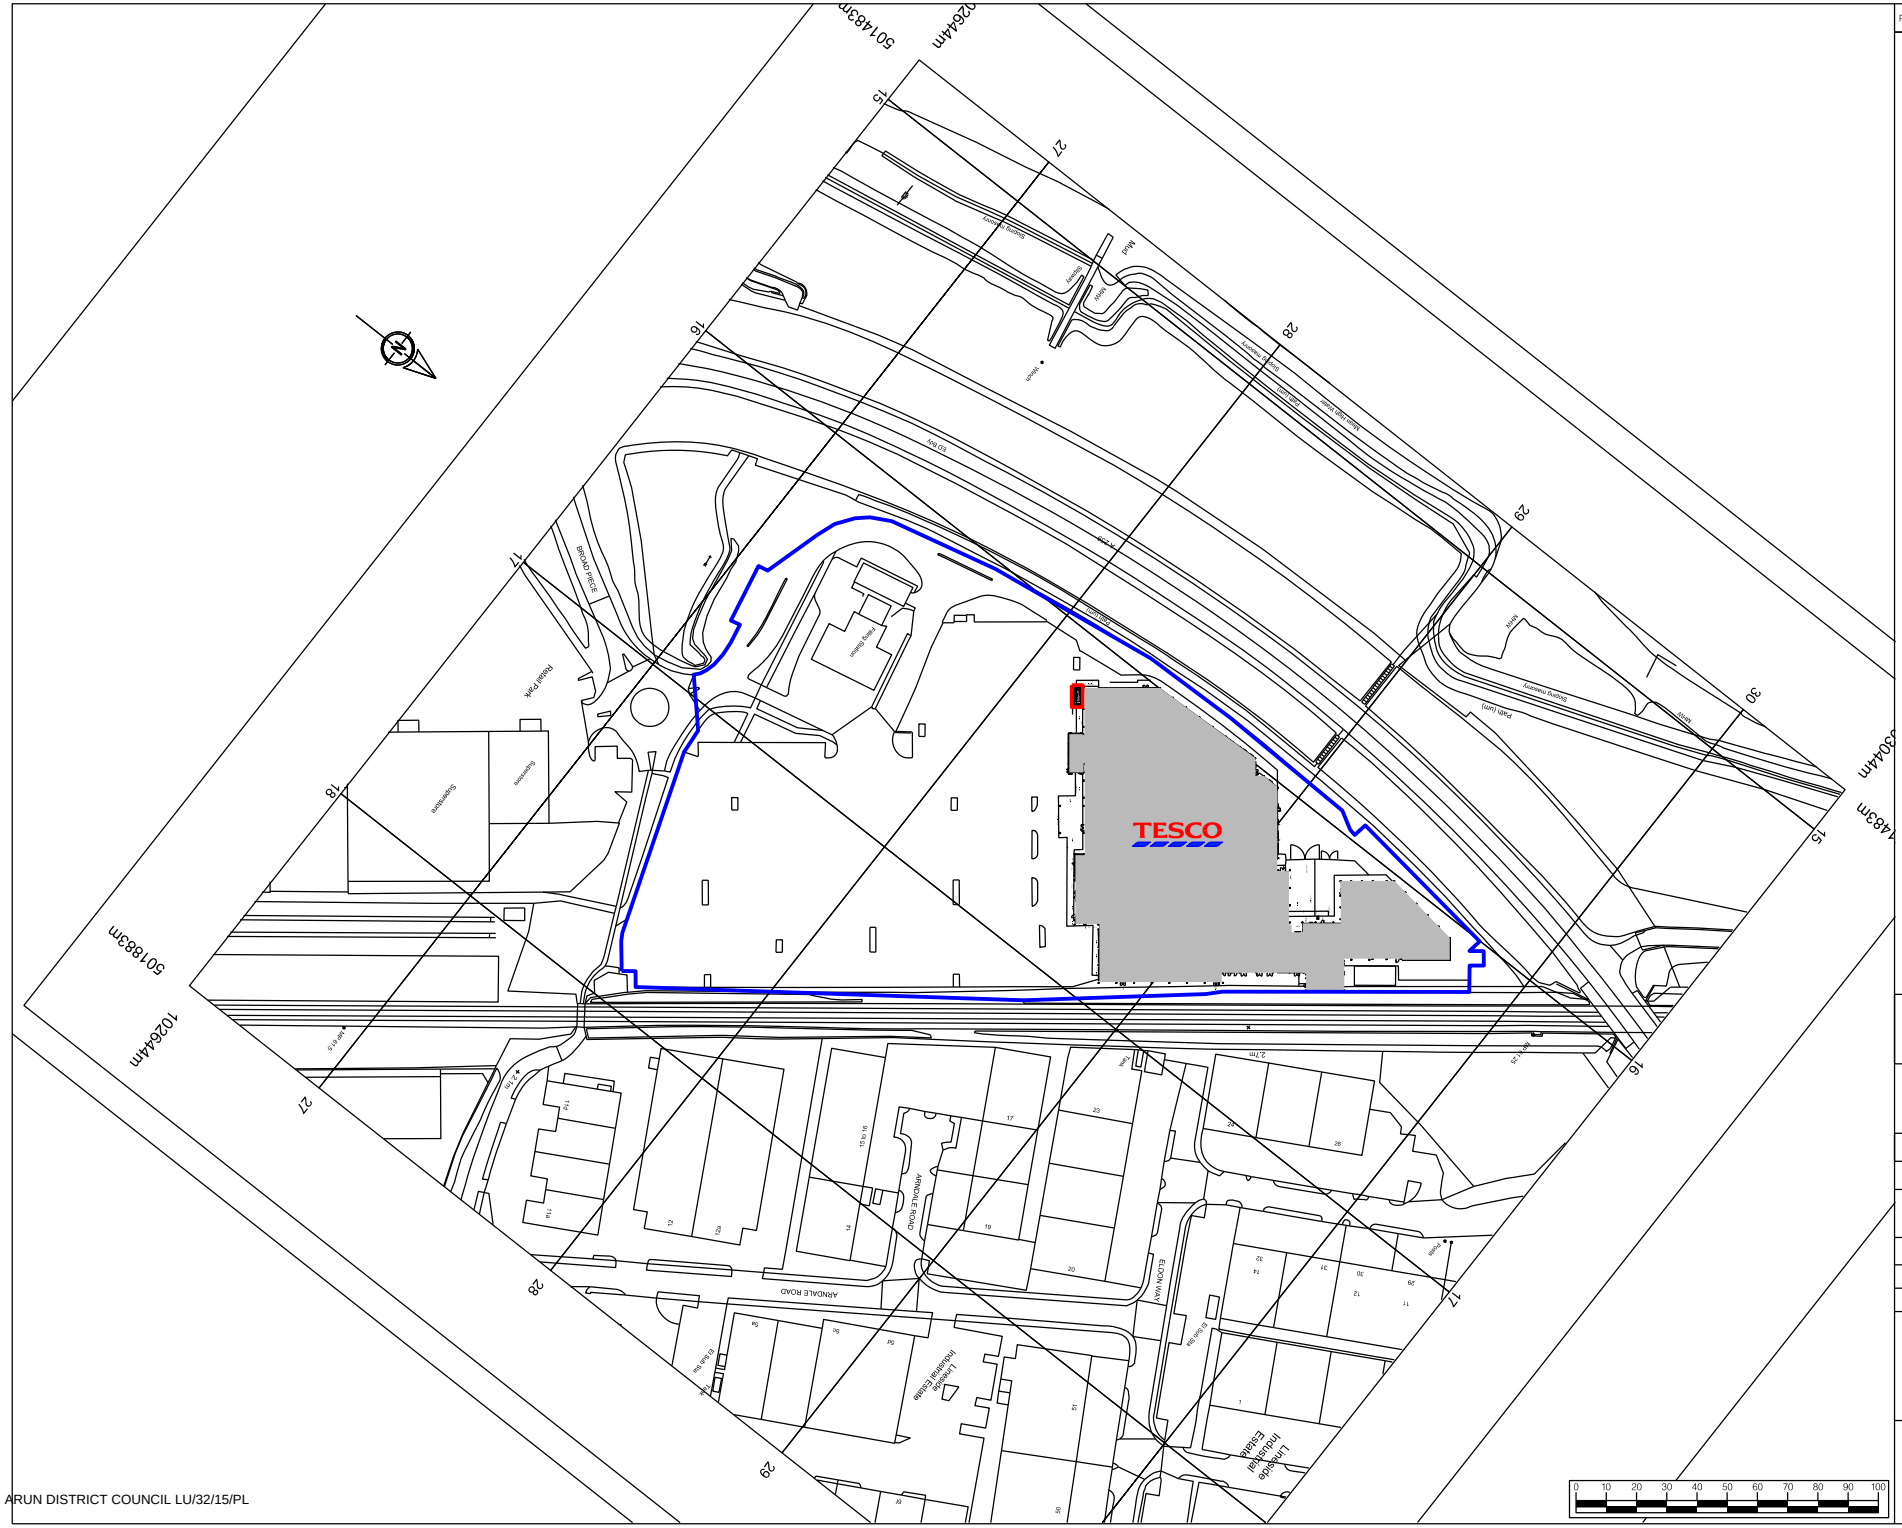


REV.	REVISIONS	DATE
##	EXISTING PLAN PRODUCED	03.02.15

POD FROM
FRONT ENTRANCE: 9.02m
SITE BOUNDARY: 3.03 HECTARES

PROPOSED LOCATION
SITE BOUNDARY

PROJECT
2833
LITTLEHAMPTON F50

DESCRIPTION
DRY CLEANING POD
BLOCK PLAN

DRAWING NO. 2833pag##.dgn

PHASE ISSUE ##

SCALE 1:2500@A4
DATE 03.02.15

PLANNING HEAD STEVE SCOTT

COMPANY FUSE 3

DRAWN YE

TESCO
STORE PLANNING

TESCO STORES LIMITED
STORE PLANNING DEPARTMENT
PROPERTY SERVICES
P.O. BOX 400, CIRRUS BUILDING, SHIRE PARK
WELWYN GARDEN CITY, HERTS. AL7 1GA
TELEPHONE : 01707 395150
THE COPYRIGHT AND ALL OTHER RIGHTS IN AND RELATING TO THIS PUBLICATION BELONG TO TESCO STORES LIMITED. NO PART OF THIS PUBLICATION OR ANY INFORMATION CONTAINED IN IT MAY BE REPRODUCED, PUBLISHED OR TRANSMITTED IN ANY FORM OR BY ANY MEANS, ELECTRONIC OR MECHANICAL, MEANS INCLUDING PHOTOCOPYING AND RECORDING OR FROM ANY INTERNAL SYSTEM WITHOUT THE PRIOR WRITTEN LICENCE FROM THE OWNER
© 2015 TESCO STORES LIMITED

ARUN DISTRICT COUNCIL LU/32/15/PL