
ARUN DISTRICT COUNCIL LU/32/20/PL

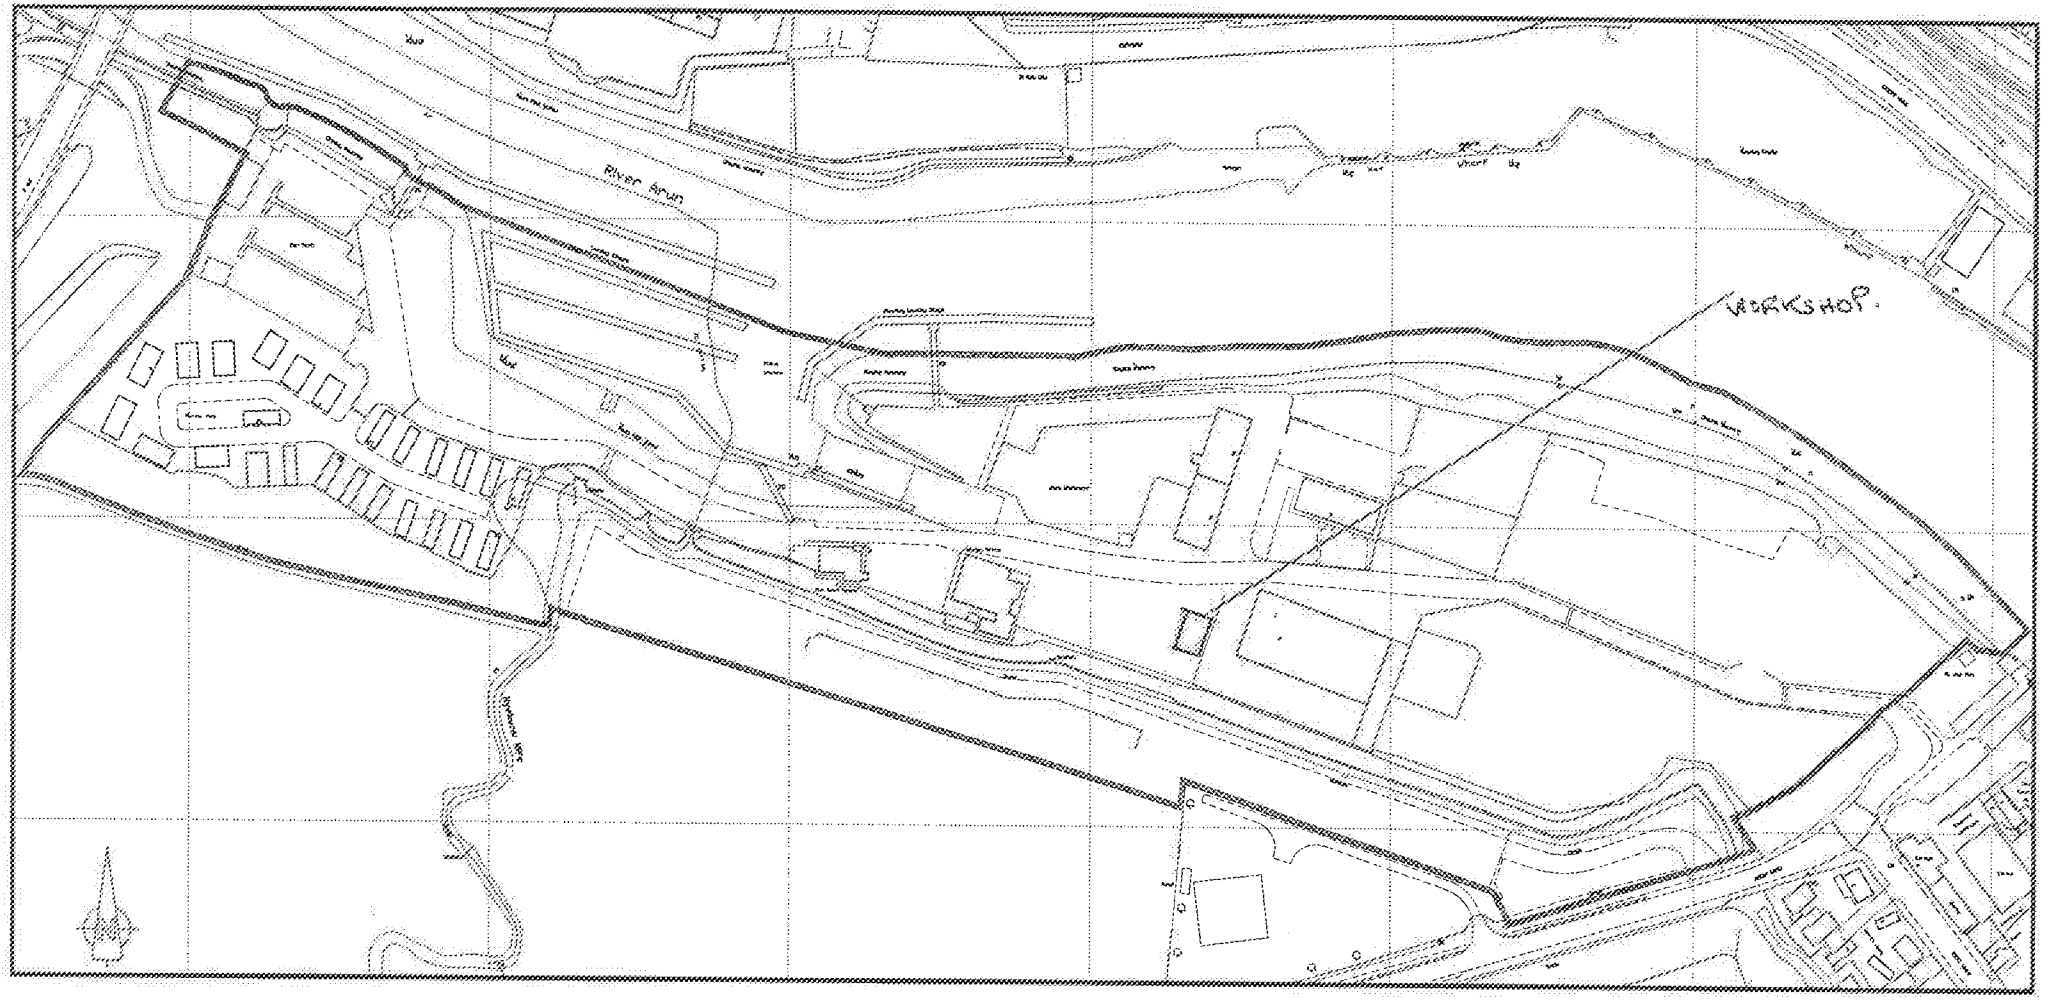


LITTLEHAMPTON MARINA
FERRY ROAD LITTLEHAMPTON
WEST SUSSEX BN17 5DS

~~Application for Certificate of Lawful Use~~

WORKSHOP BUILDING

SCALE 1:2500

Drawing No. LMRSC/1a

alan unsted MCIAT
Architectural Technologist
Building Design Consultant
Tel (01243) 575334
E-mail: alan.unsted1@btconnect.com

Trafford Cottage, West Stoke, Chichester PO18 9BD, England

Plan produced for information puposes only
© Crown copyright. All rights reserved
Licence number ES 100025749