



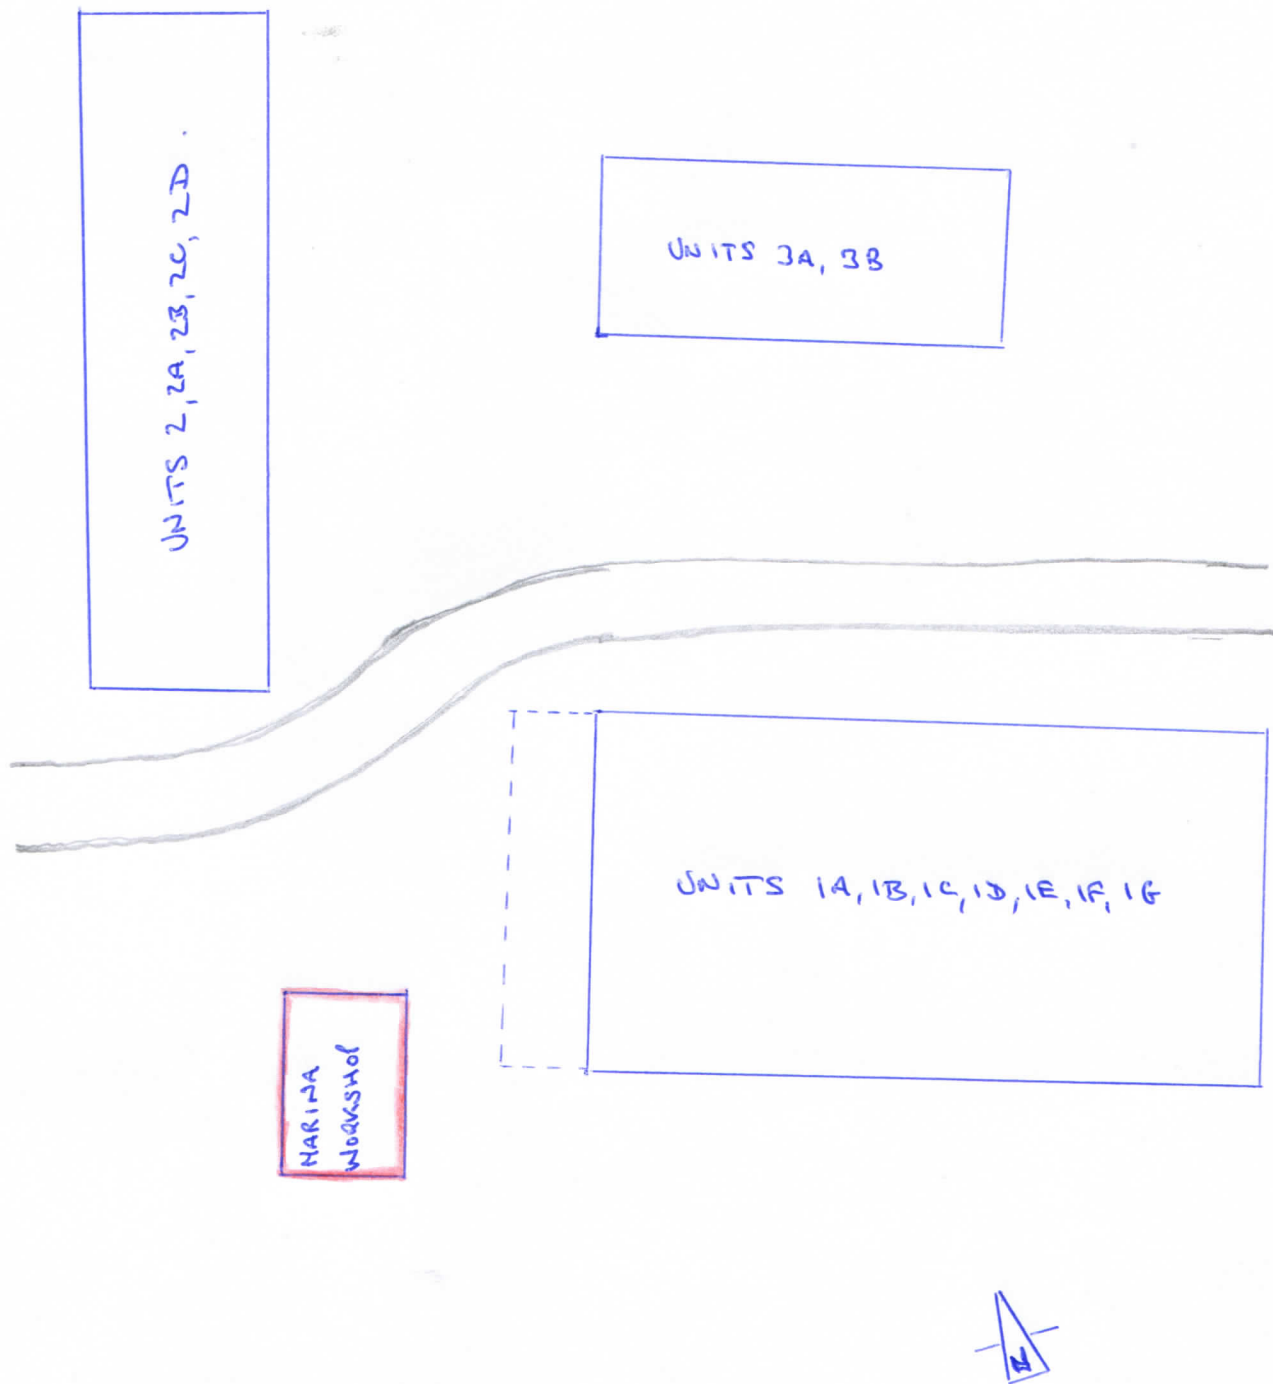

MARINA WORKSHOP

BLOCK PLAN SCALE 1:500

SHOWING POSITION IN RELATION TO ADJACENT STRUCTURES

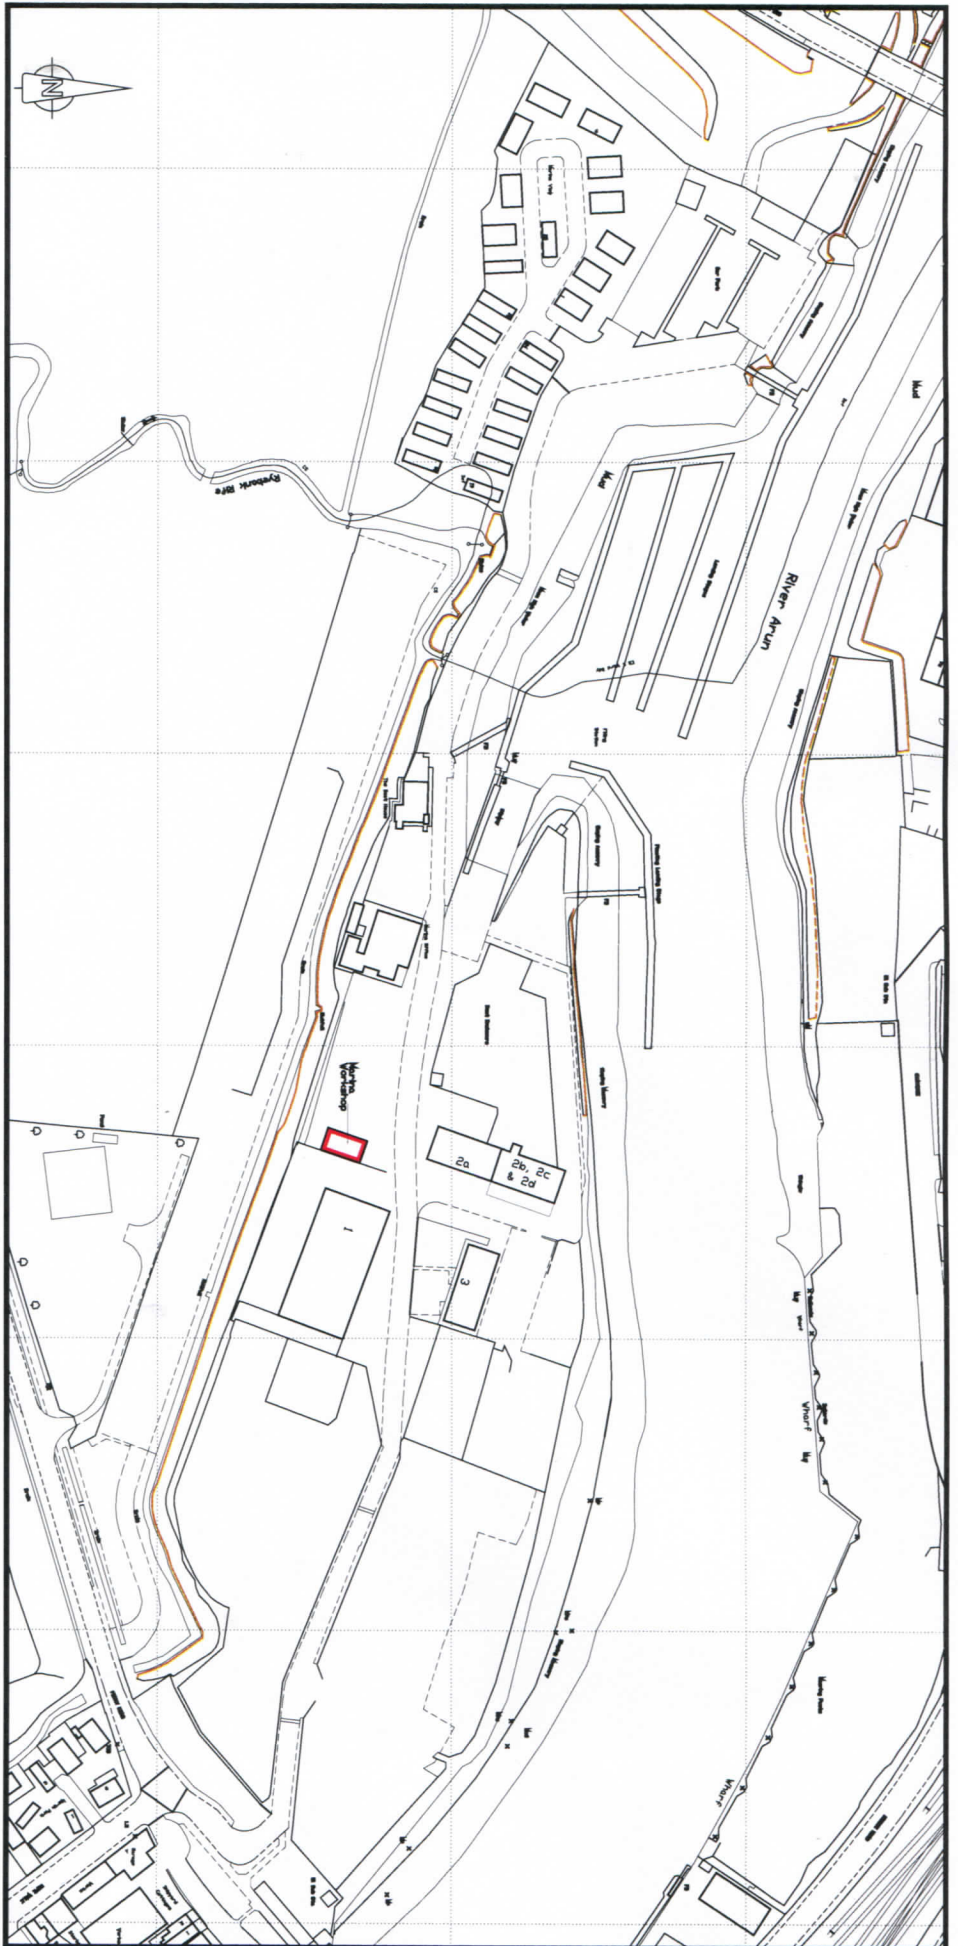

MARINA WORKSHOP
LITTLEHAMPTON MARINA
FERRY ROAD LITTLEHAMPTON
WEST SUSSEX BN17 5DG

Drawing No. 131087/10

SCALE 1:2500

Plan produced for information purposes only
 © Crown copyright. All rights reserved
 Licence number ES 100025749

alan unsted MCIAT
 Architectural Technologist
 Building Design Consultant
 Tel (01243) 575334
 E-mail: alan.unsted1@btconnect.com

*Trafalgar Cottage, Newalls Lane, West Ashling
 Chichester, West Sussex PO18 8DF