


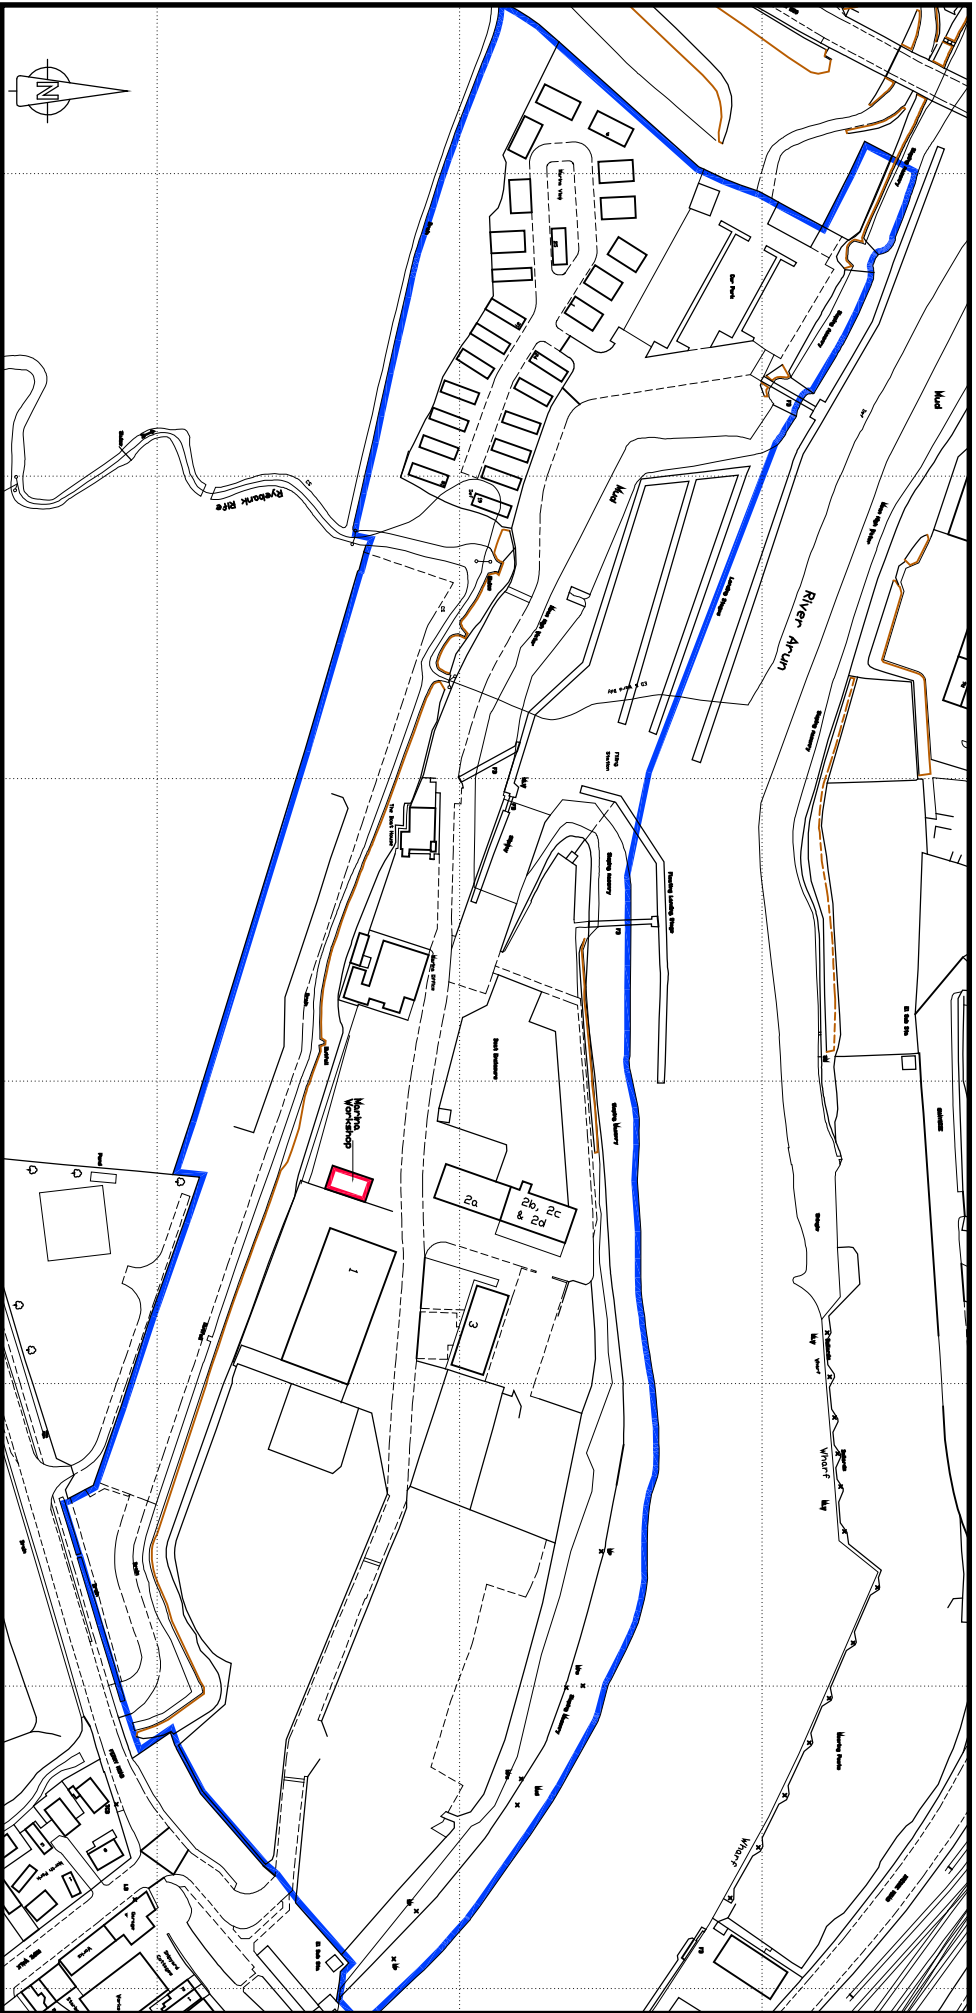

**MARINA WORKSHOP
LITTLEHAMPTON MARINA
FERRY ROAD LITTLEHAMPTON
WEST SUSSEX BN17 5DG**

SCALE 1:2500

Drawing No. 131087/10

alan unsted MCAT

Architectural Technologist

Building Design Consultant

Tel (01243) 575334

E-mail: alan.unsted1@btconnect.com



Plan produced for information purposes only

© Crown copyright. All rights reserved

Licence number ES 100025749

Trailina Cottage Newells Lane West Ashling
Chichester West Sussex PO18 8DF