
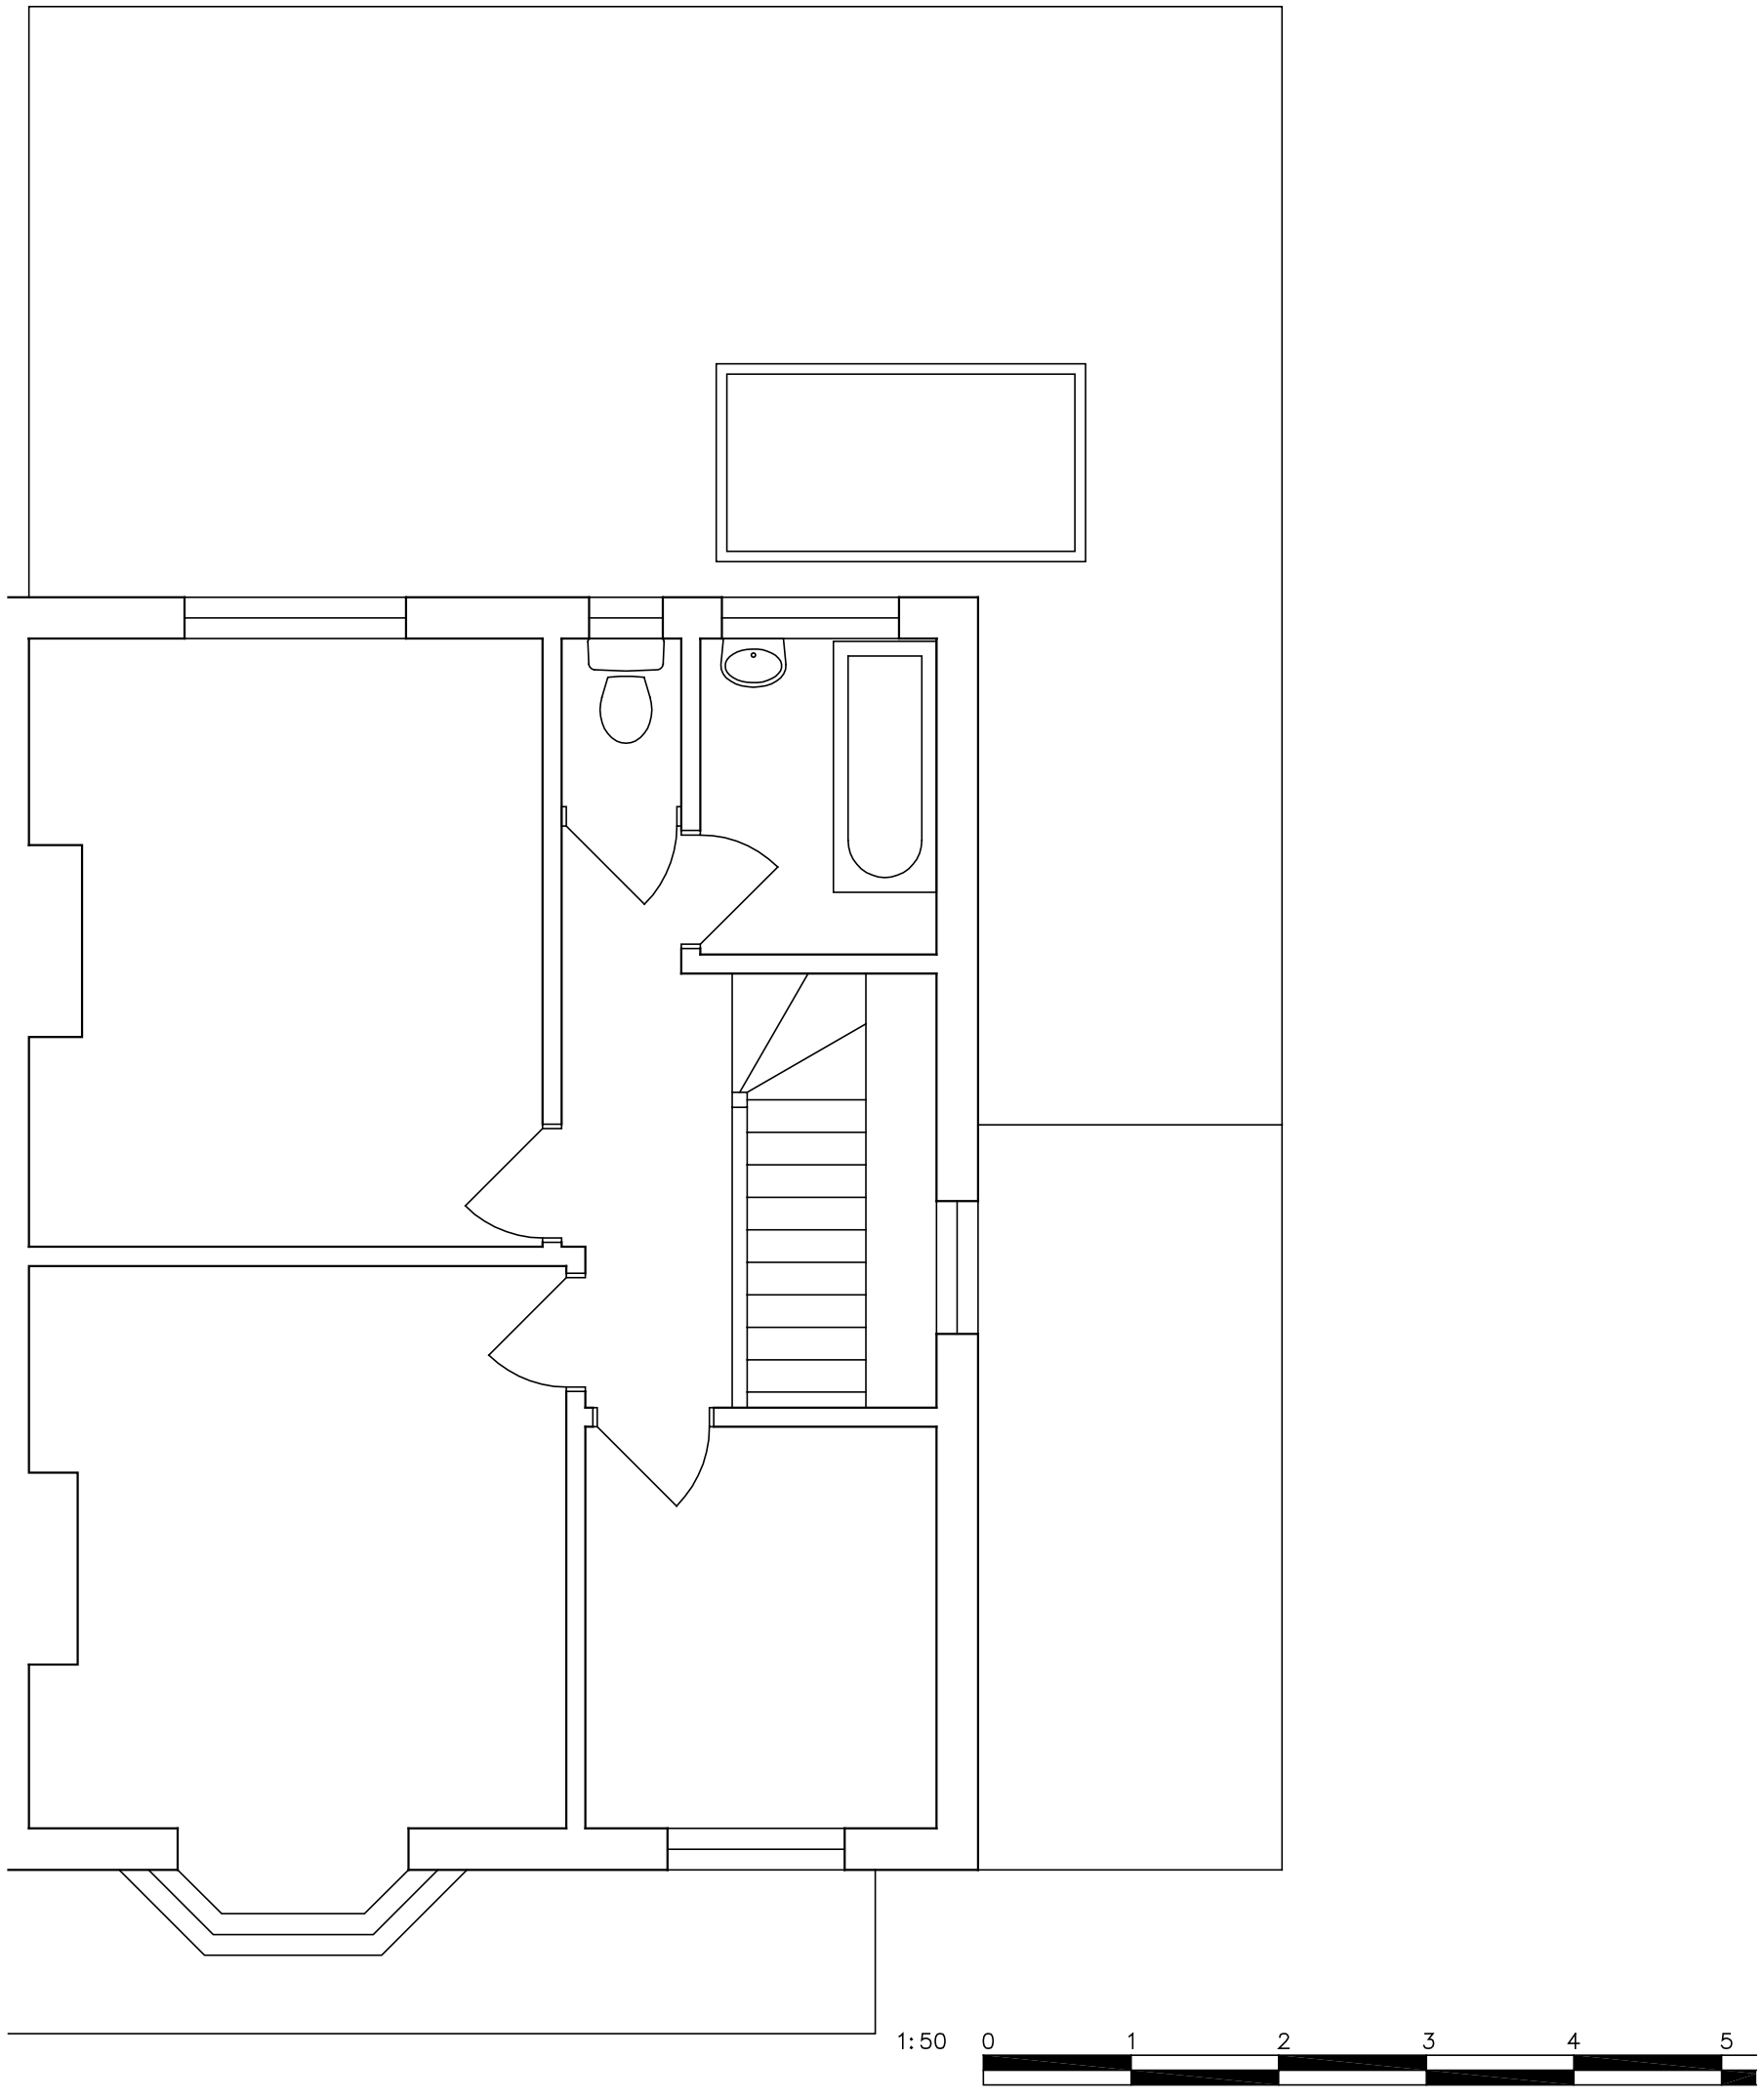


Amendments: –

BRYCESON SHAW ASSOCIATES
Surveyors and Designers
Flat 3 10A Norfolk Road, Littlehampton,
West Sussex BN17 5PL
Mobile: 07889 651301
E-mail: brycesonshaw@btinternet.com

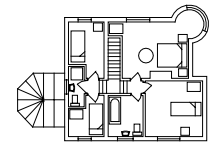

Project:
Proposed extension and loft conversion; 34 Parkside Avenue Littlehampton BN17 6BQ

Drawing:
First floor

For:
Mr. S. Gladdish

Drawn:	Date:
PKS	**January 2026**
Scales: **1:50**	No: **3447/01/04**

To scale when printed on A3