
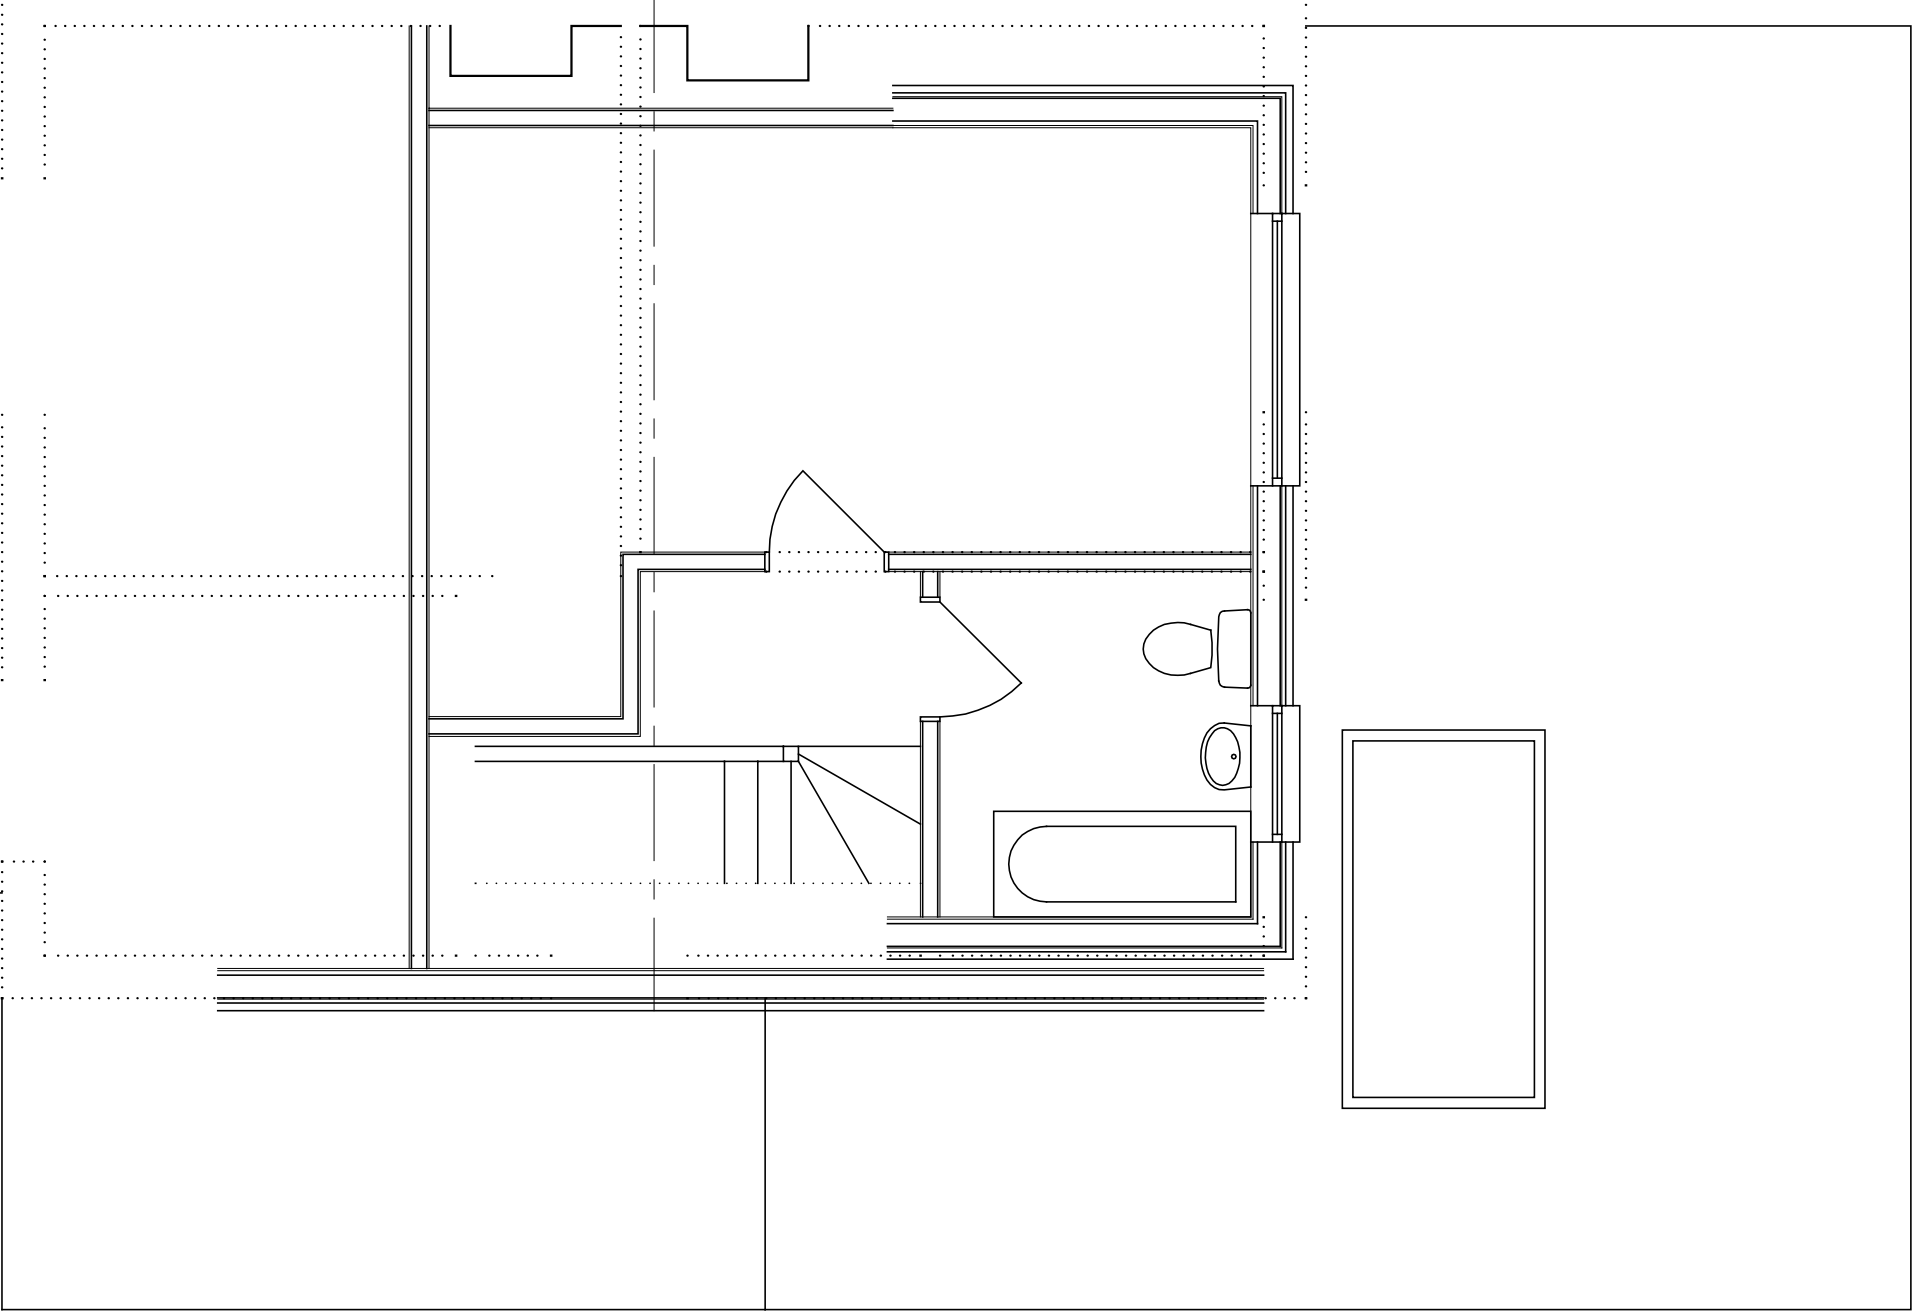


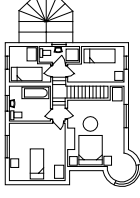

Amendments: –

BRYCESON SHAW ASSOCIATES Surveyors and Designers Flat 3 10A Norfolk Road, Littlehampton, West Sussex BN17 5PL Mobile: 07889 651301 E-mail: brycesonshaw@btinternet.com 	
Project: Proposed extension and loft conversion; 34 Parkside Avenue Littlehampton BN17 6BQ	
Drawing: Second floor	
For: Mr. S. Gladlish	
Drawn: PKS	Date: January 2026
Scales: 1:50	No: 3447/01/05
To scale when printed on A3	